
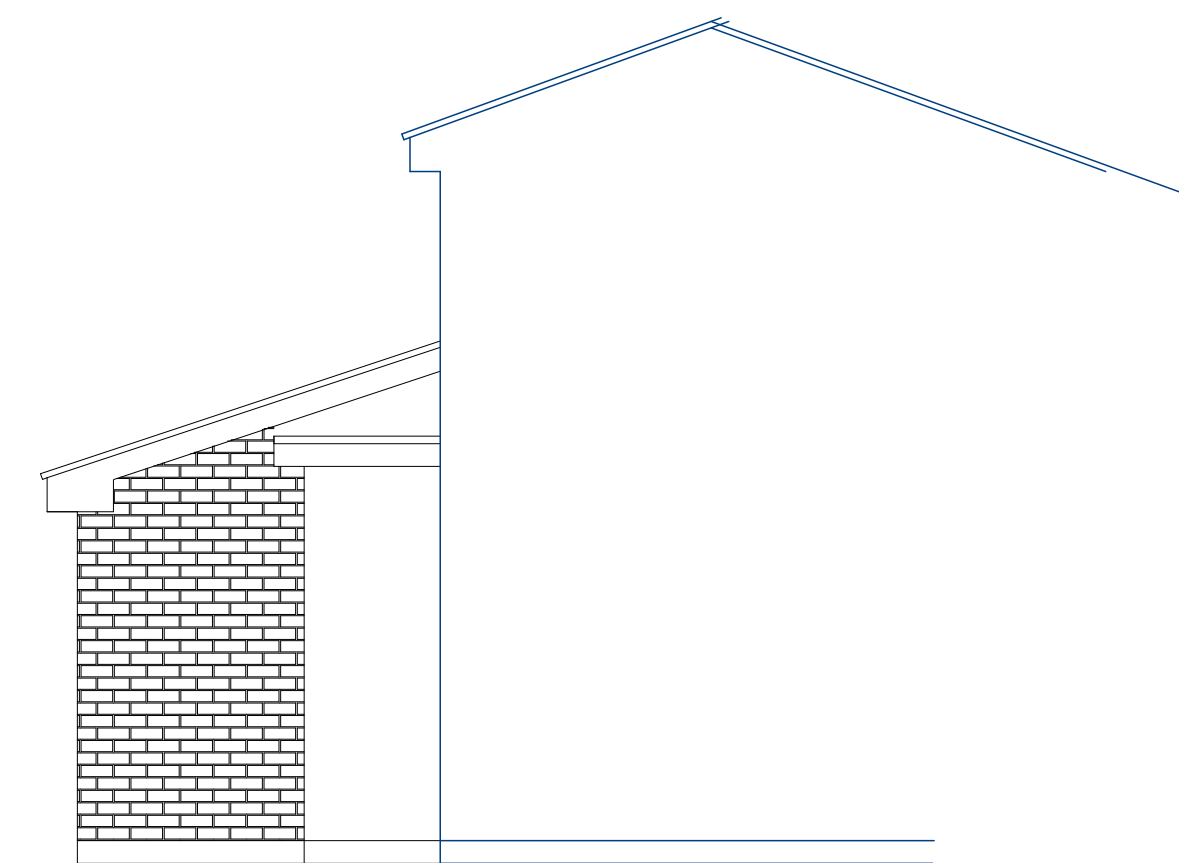
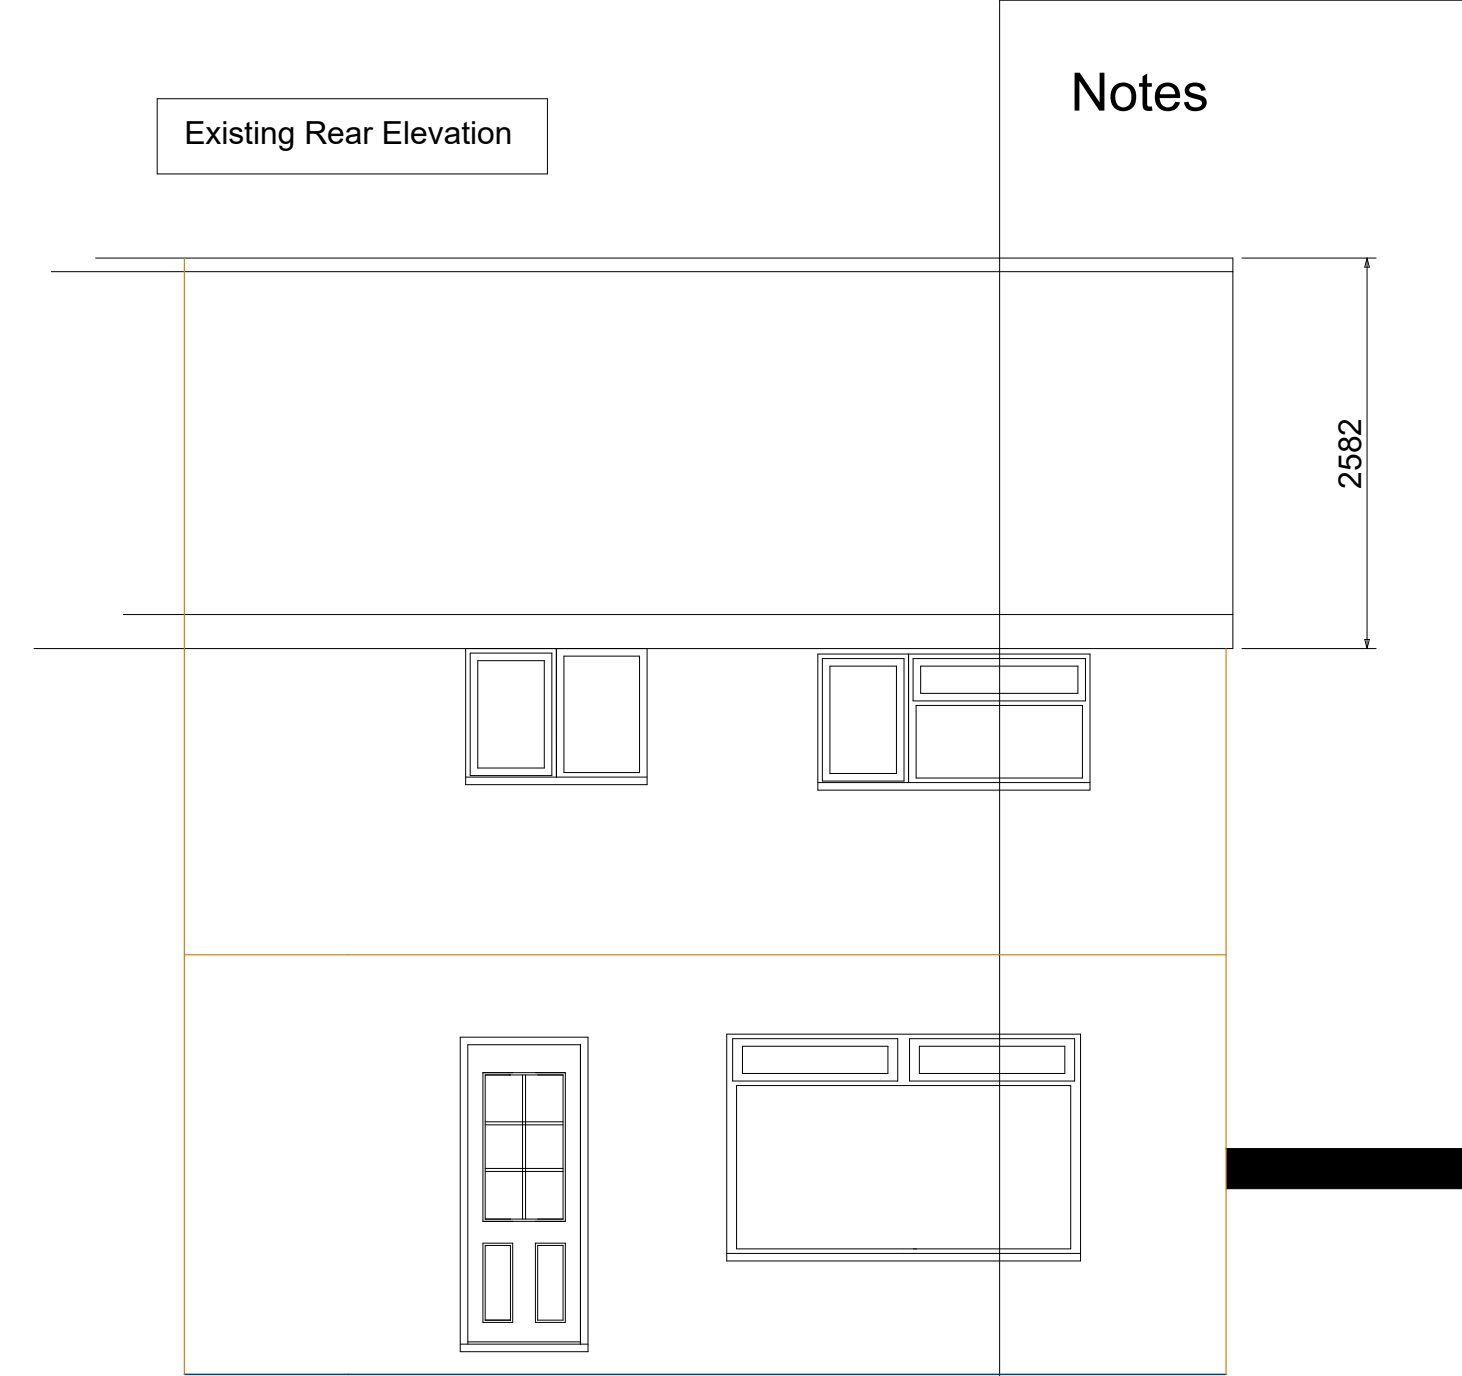
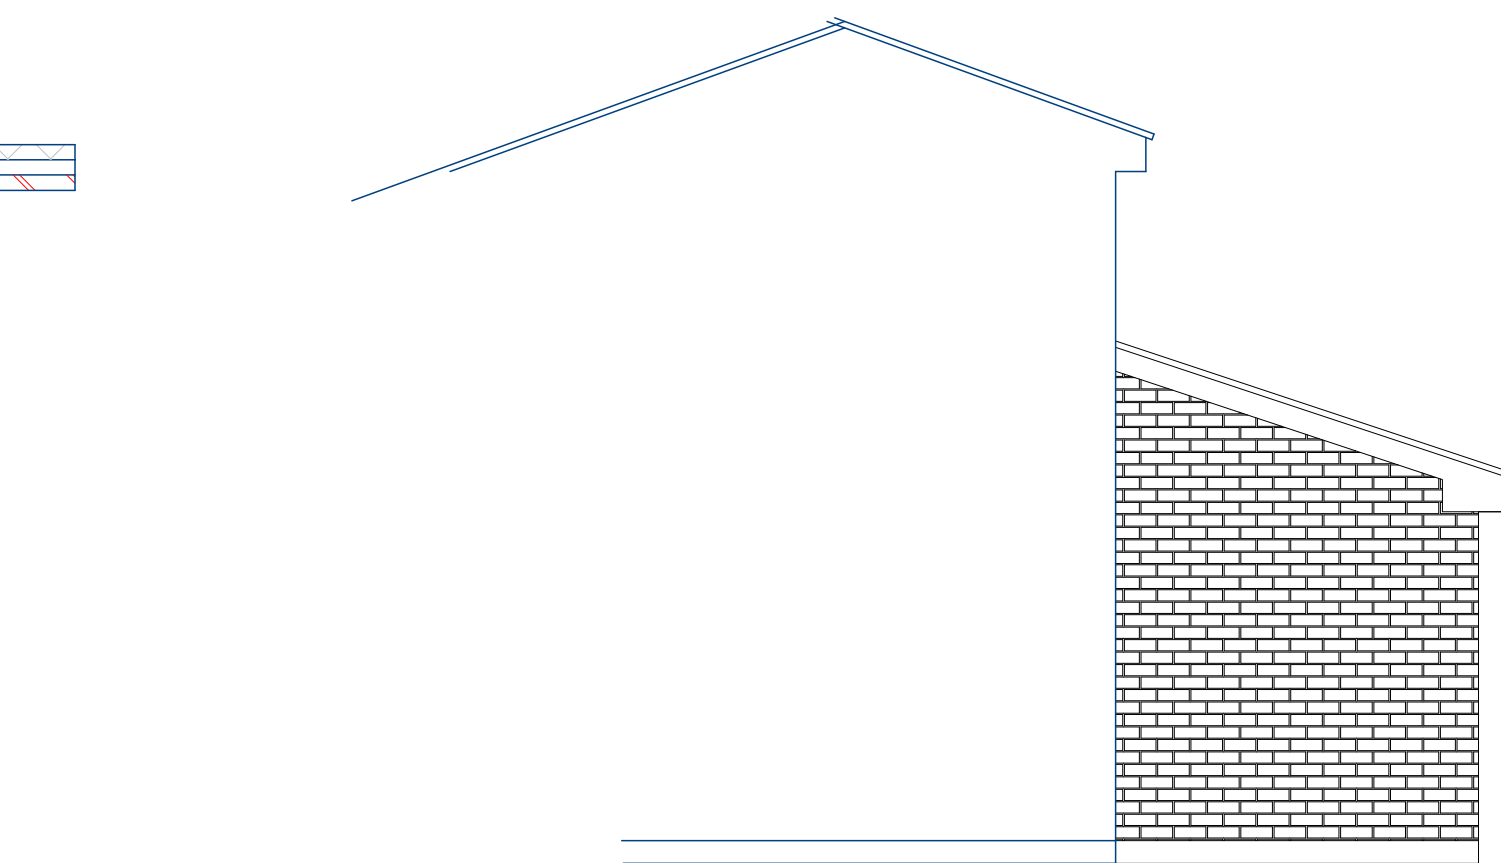
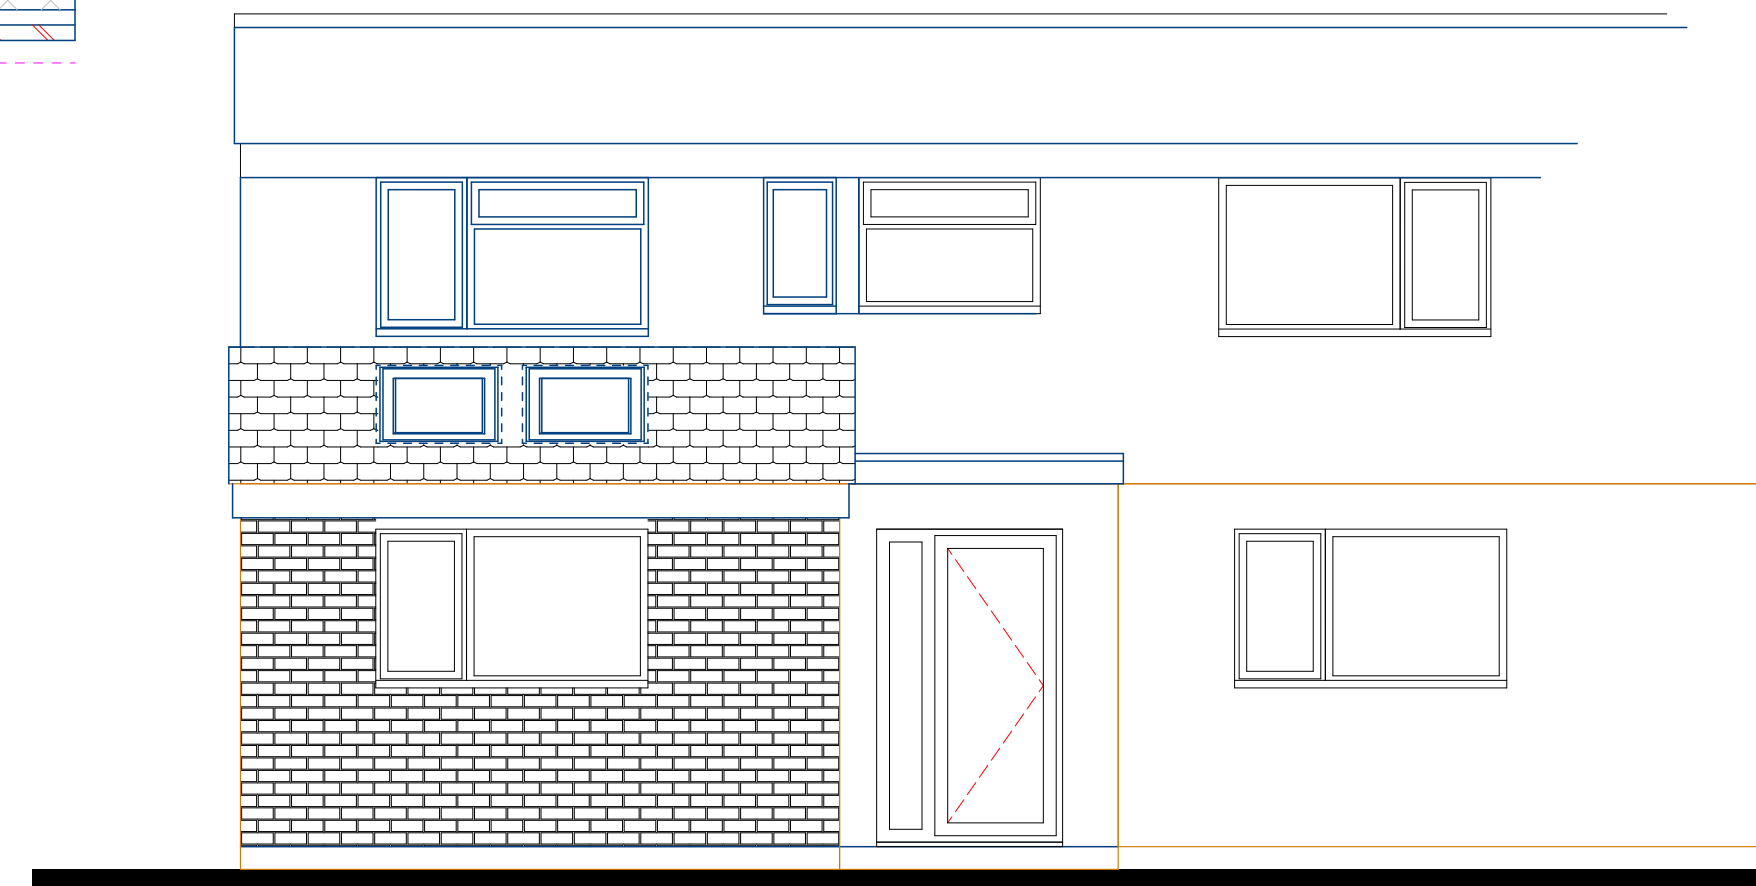
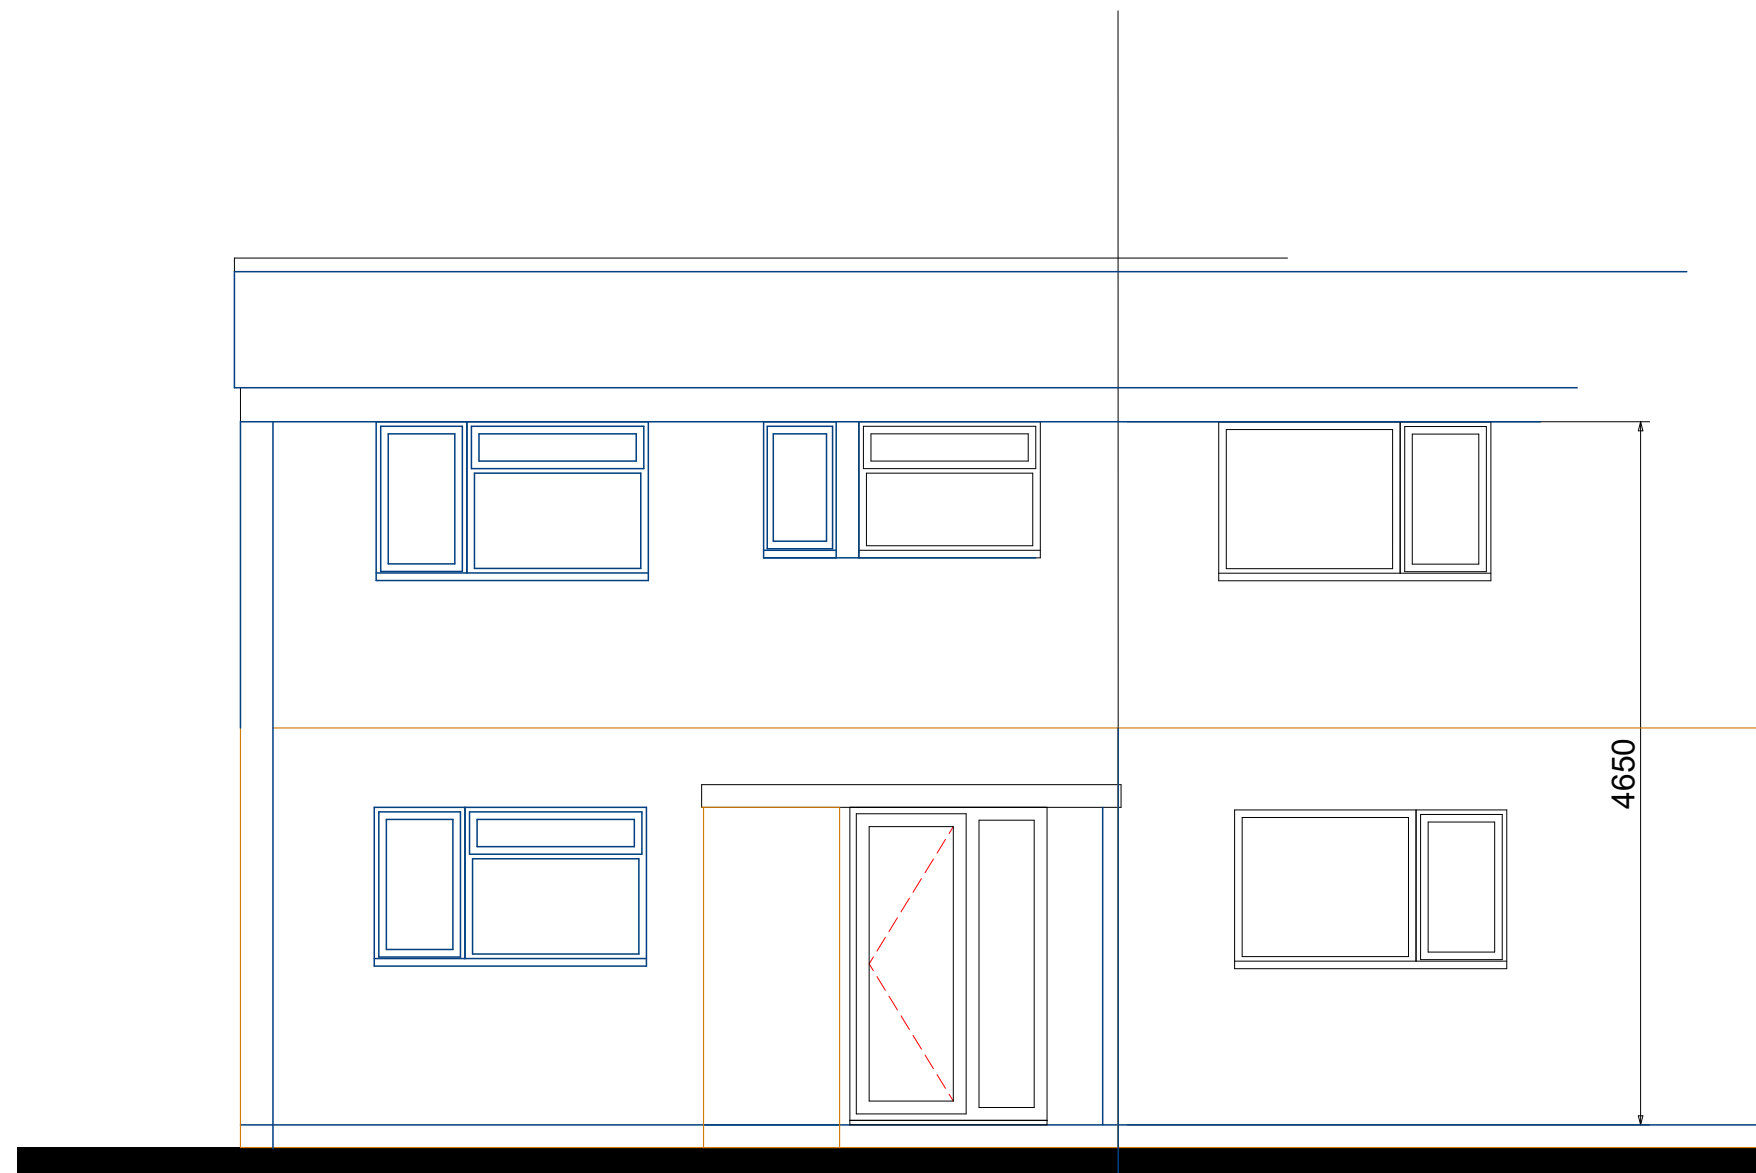
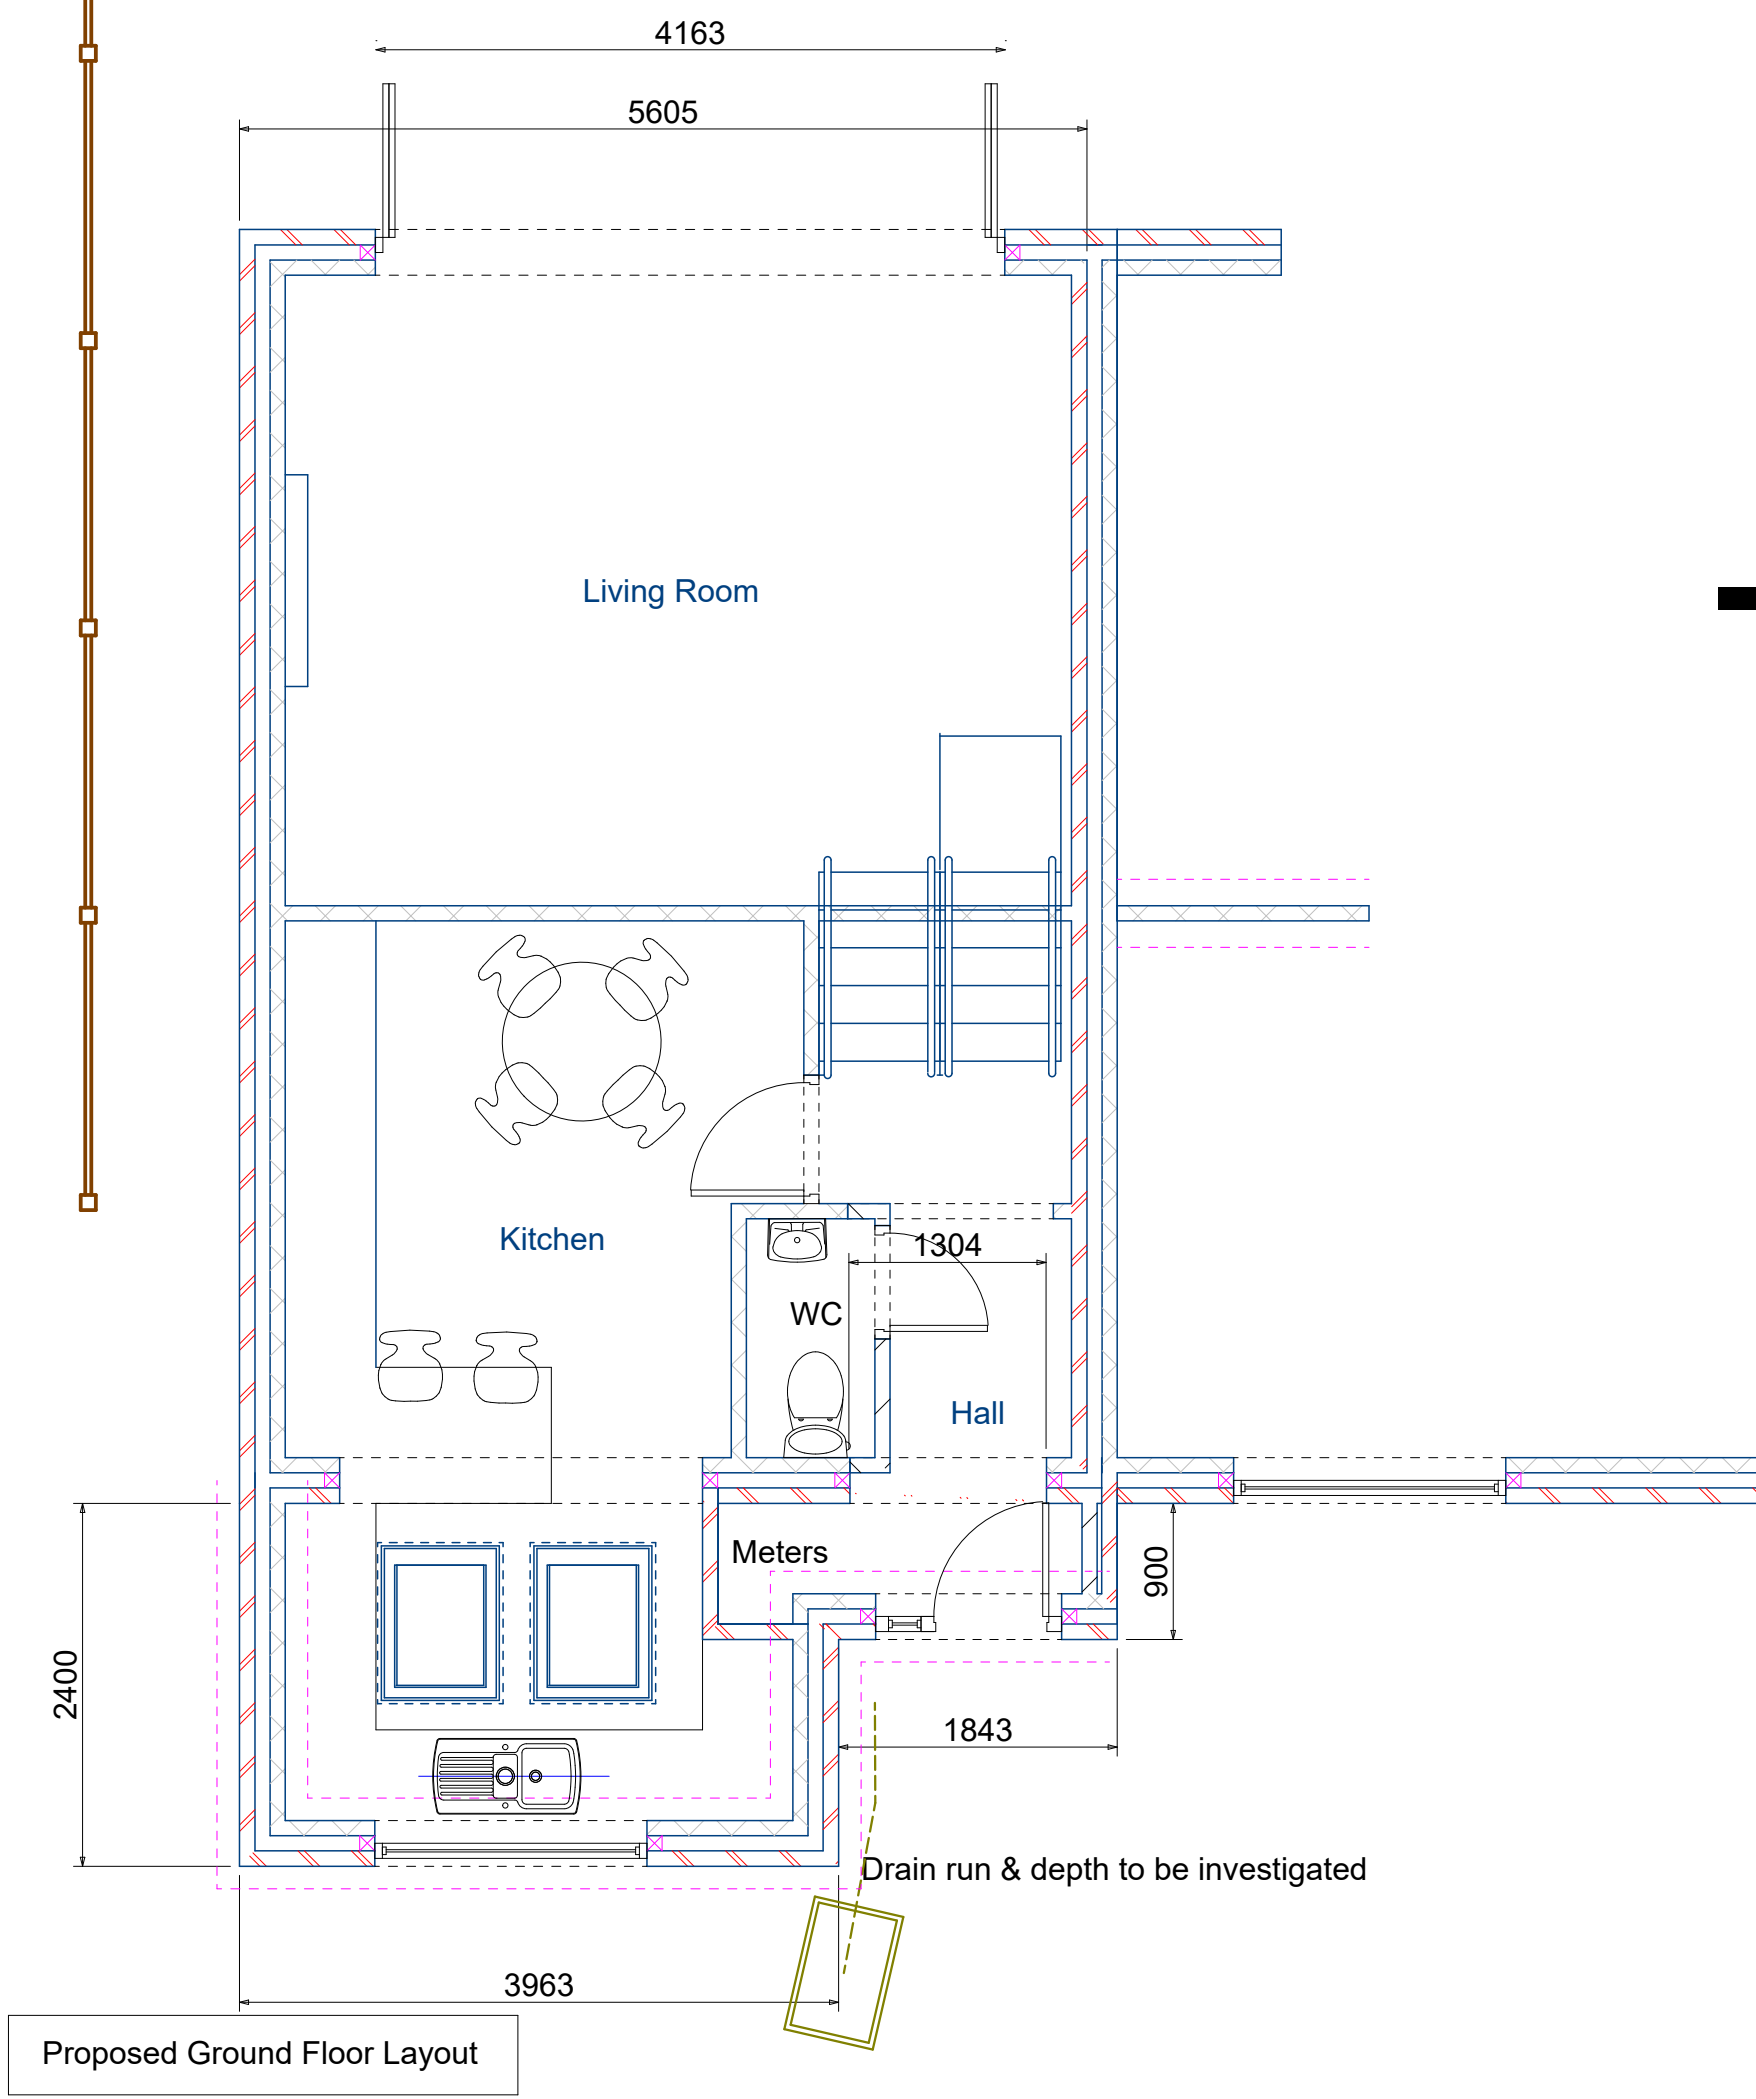


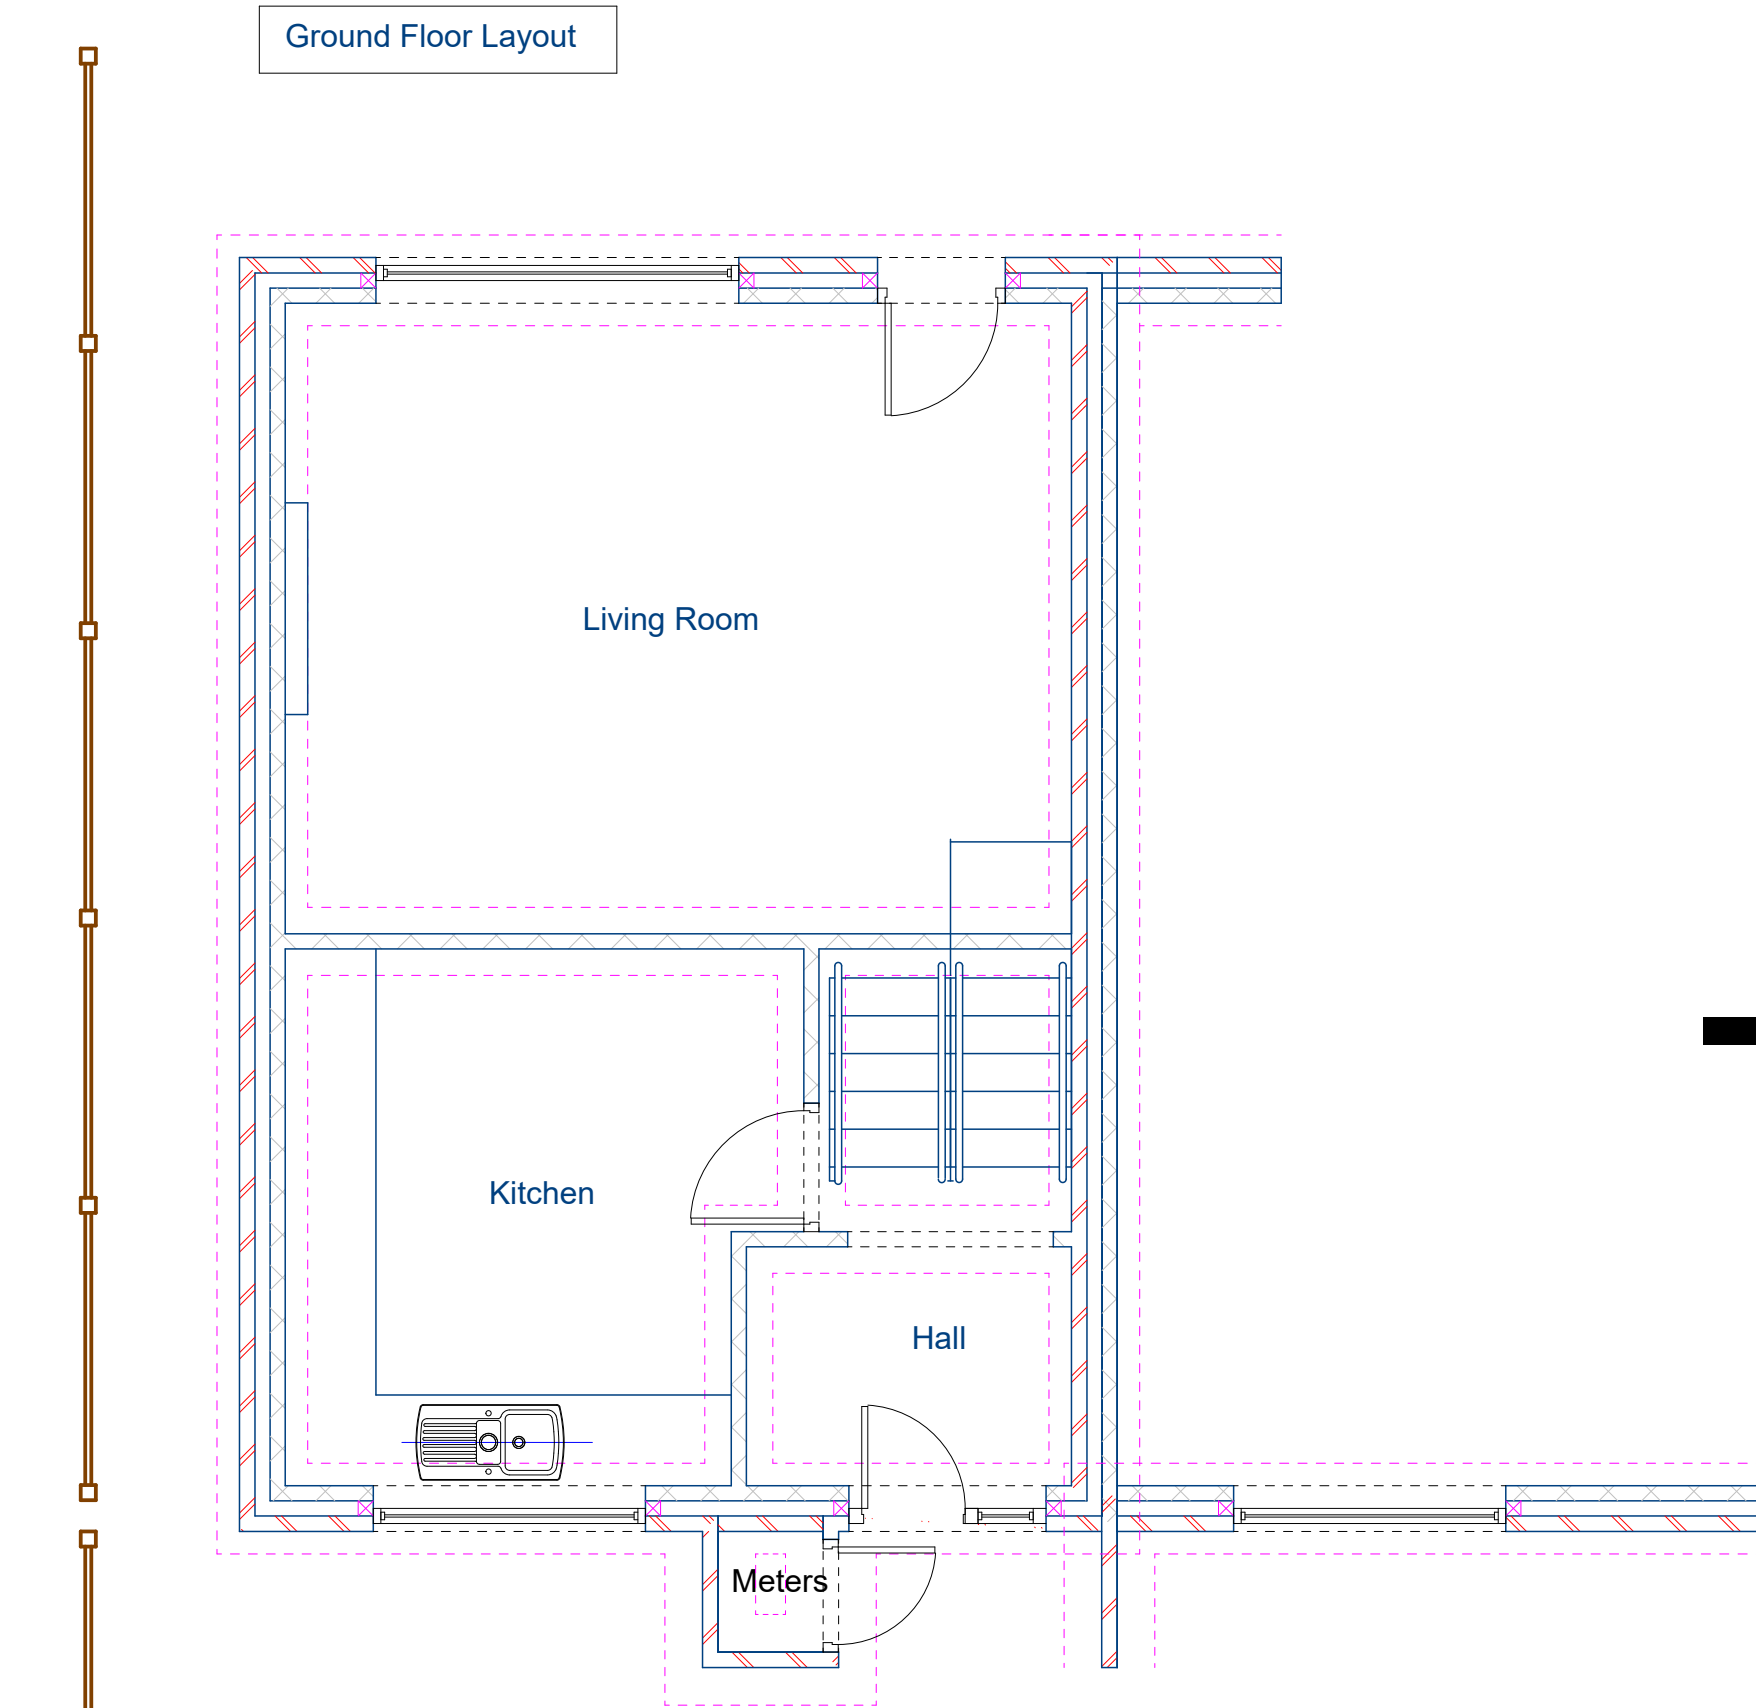

Notes

Project
Single Storey Front Extension
17 Tadburn Close
Chandlers Ford
SO53 2NF
Drawing Title
Existing & Proposed Plans & Elevations

Client
Mr & Mrs Buckle
Drawing No.
Bu/01/22
Date
Aug 22
Drawn by
Name
Scale
1:50
Checked by
Name

Page Size - A1
3000 mm
Company Address, Phone & Email