

GROSS SECTION TO DEMONSTRATE
ACCESS CAN BE CONSTRUCTED.

TABLE 1


REF	DATUM ± 10m	CHAINAGE m
ROAD X	9.450	0
ASPHALT β	9.630	3.8
HUMP 1	9.810	4.8
SHRUB AREA 1	9.935	5.8
" " 2	9.935	7.3
" " 3	9.965	8.8
FENCE POST	10.050	11.8
GARDEN 1	10.00	13.8
GARDEN 2	10.00	15.8

PLAN



N.B
NOT TO SCALE

CROSS SECTION

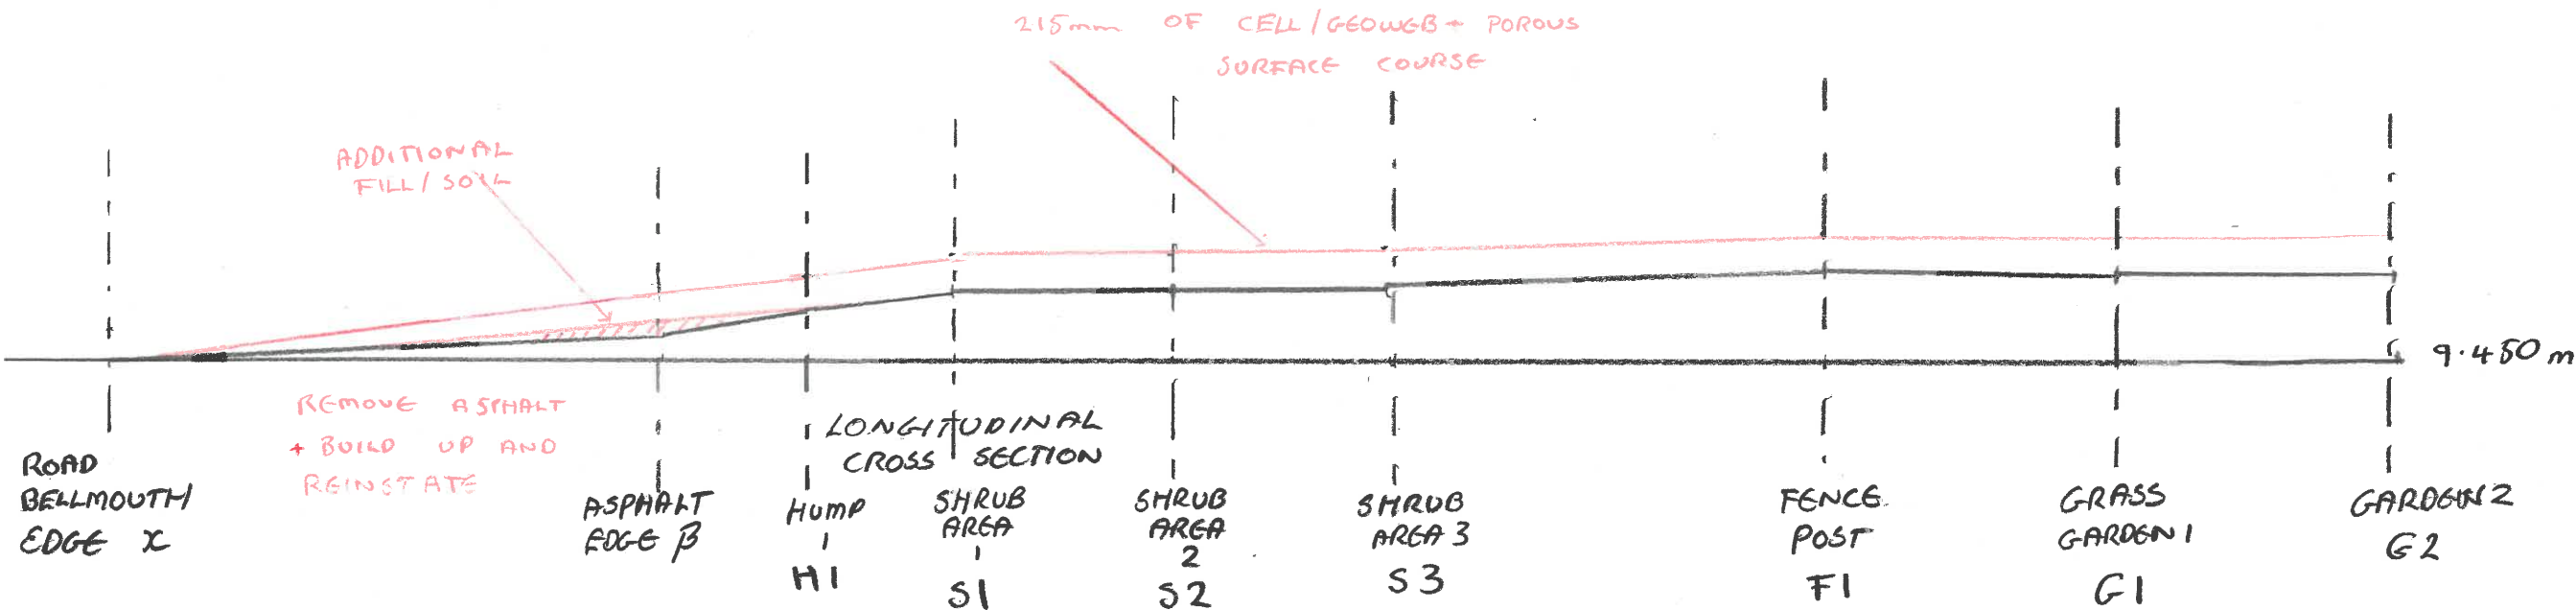

* N.B THIS IS WORST CASE AS THIS HAS NOT ALLOWED FOR
ANY UPPER GRASS / SOFT SOIL REMOVAL. *

1:50 @ A3.

CROSS SECTION
Scale 1:50 @ A3.
Date 23rd AUGUST 2022
259 WINCHESTER RD, SO53 2DX