



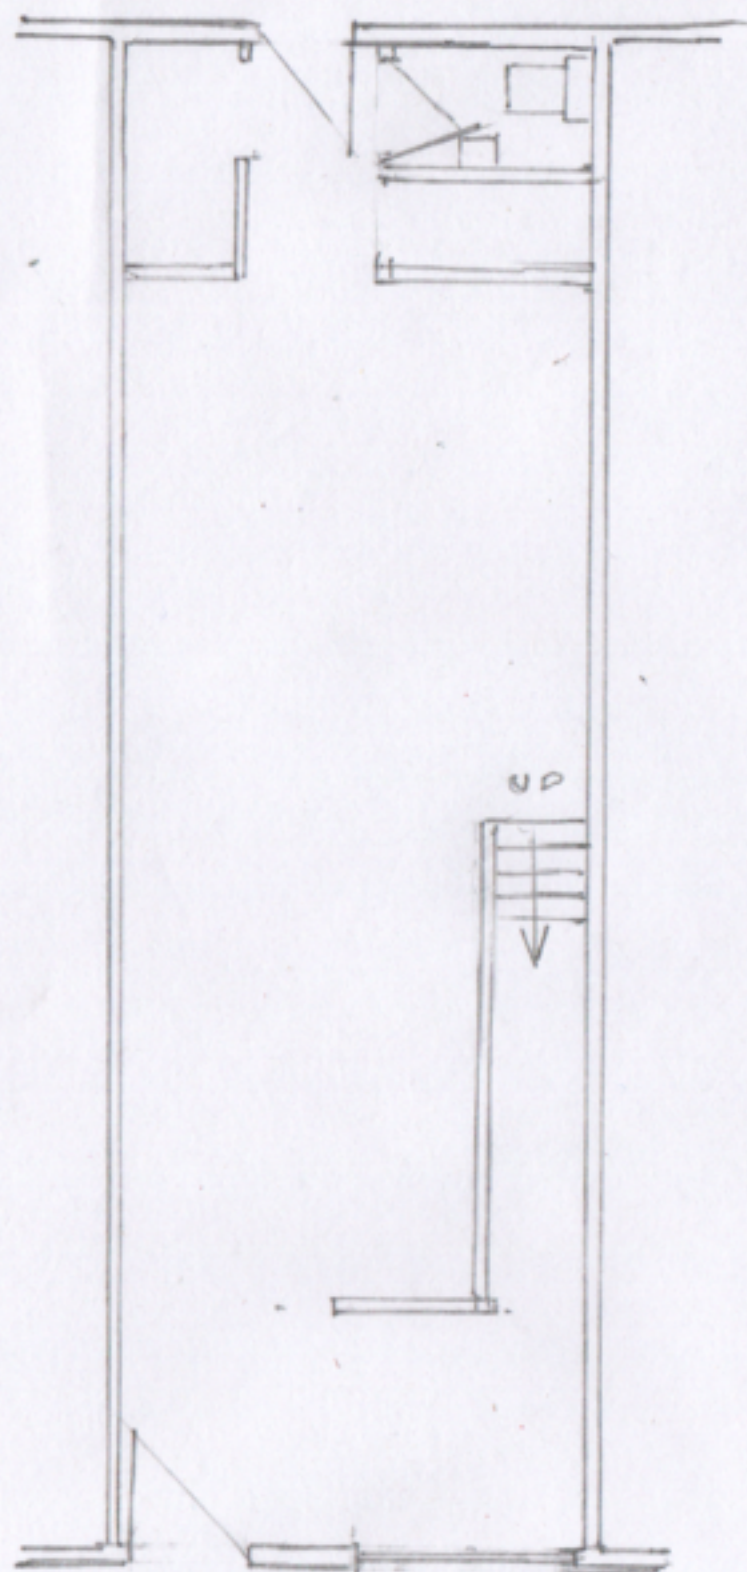

GROUND FLOOR

1C LOWER NORTHAM ROAD
HEDGE END

SCALE 1:100

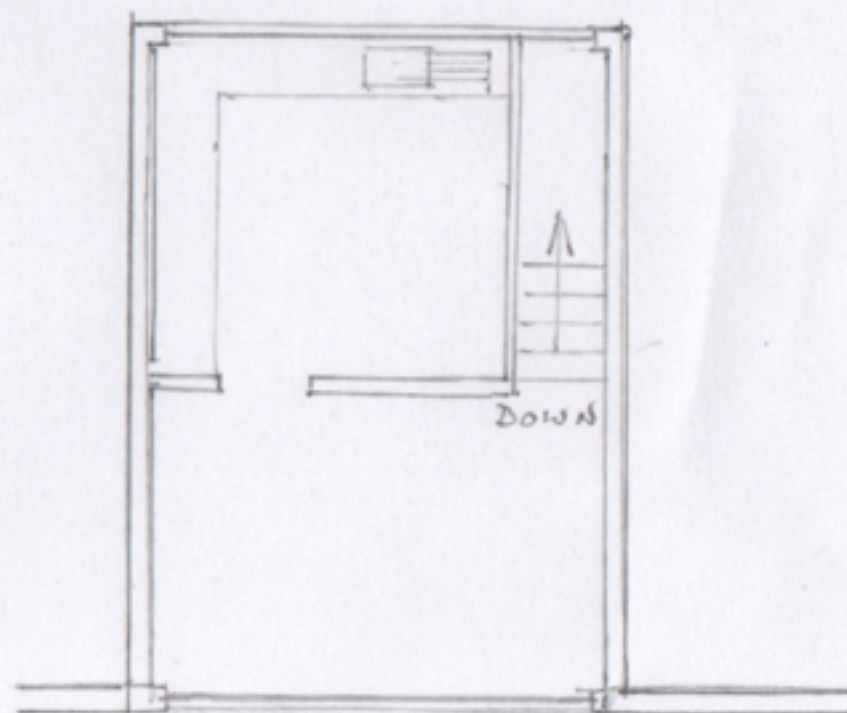

FIRST FLOOR