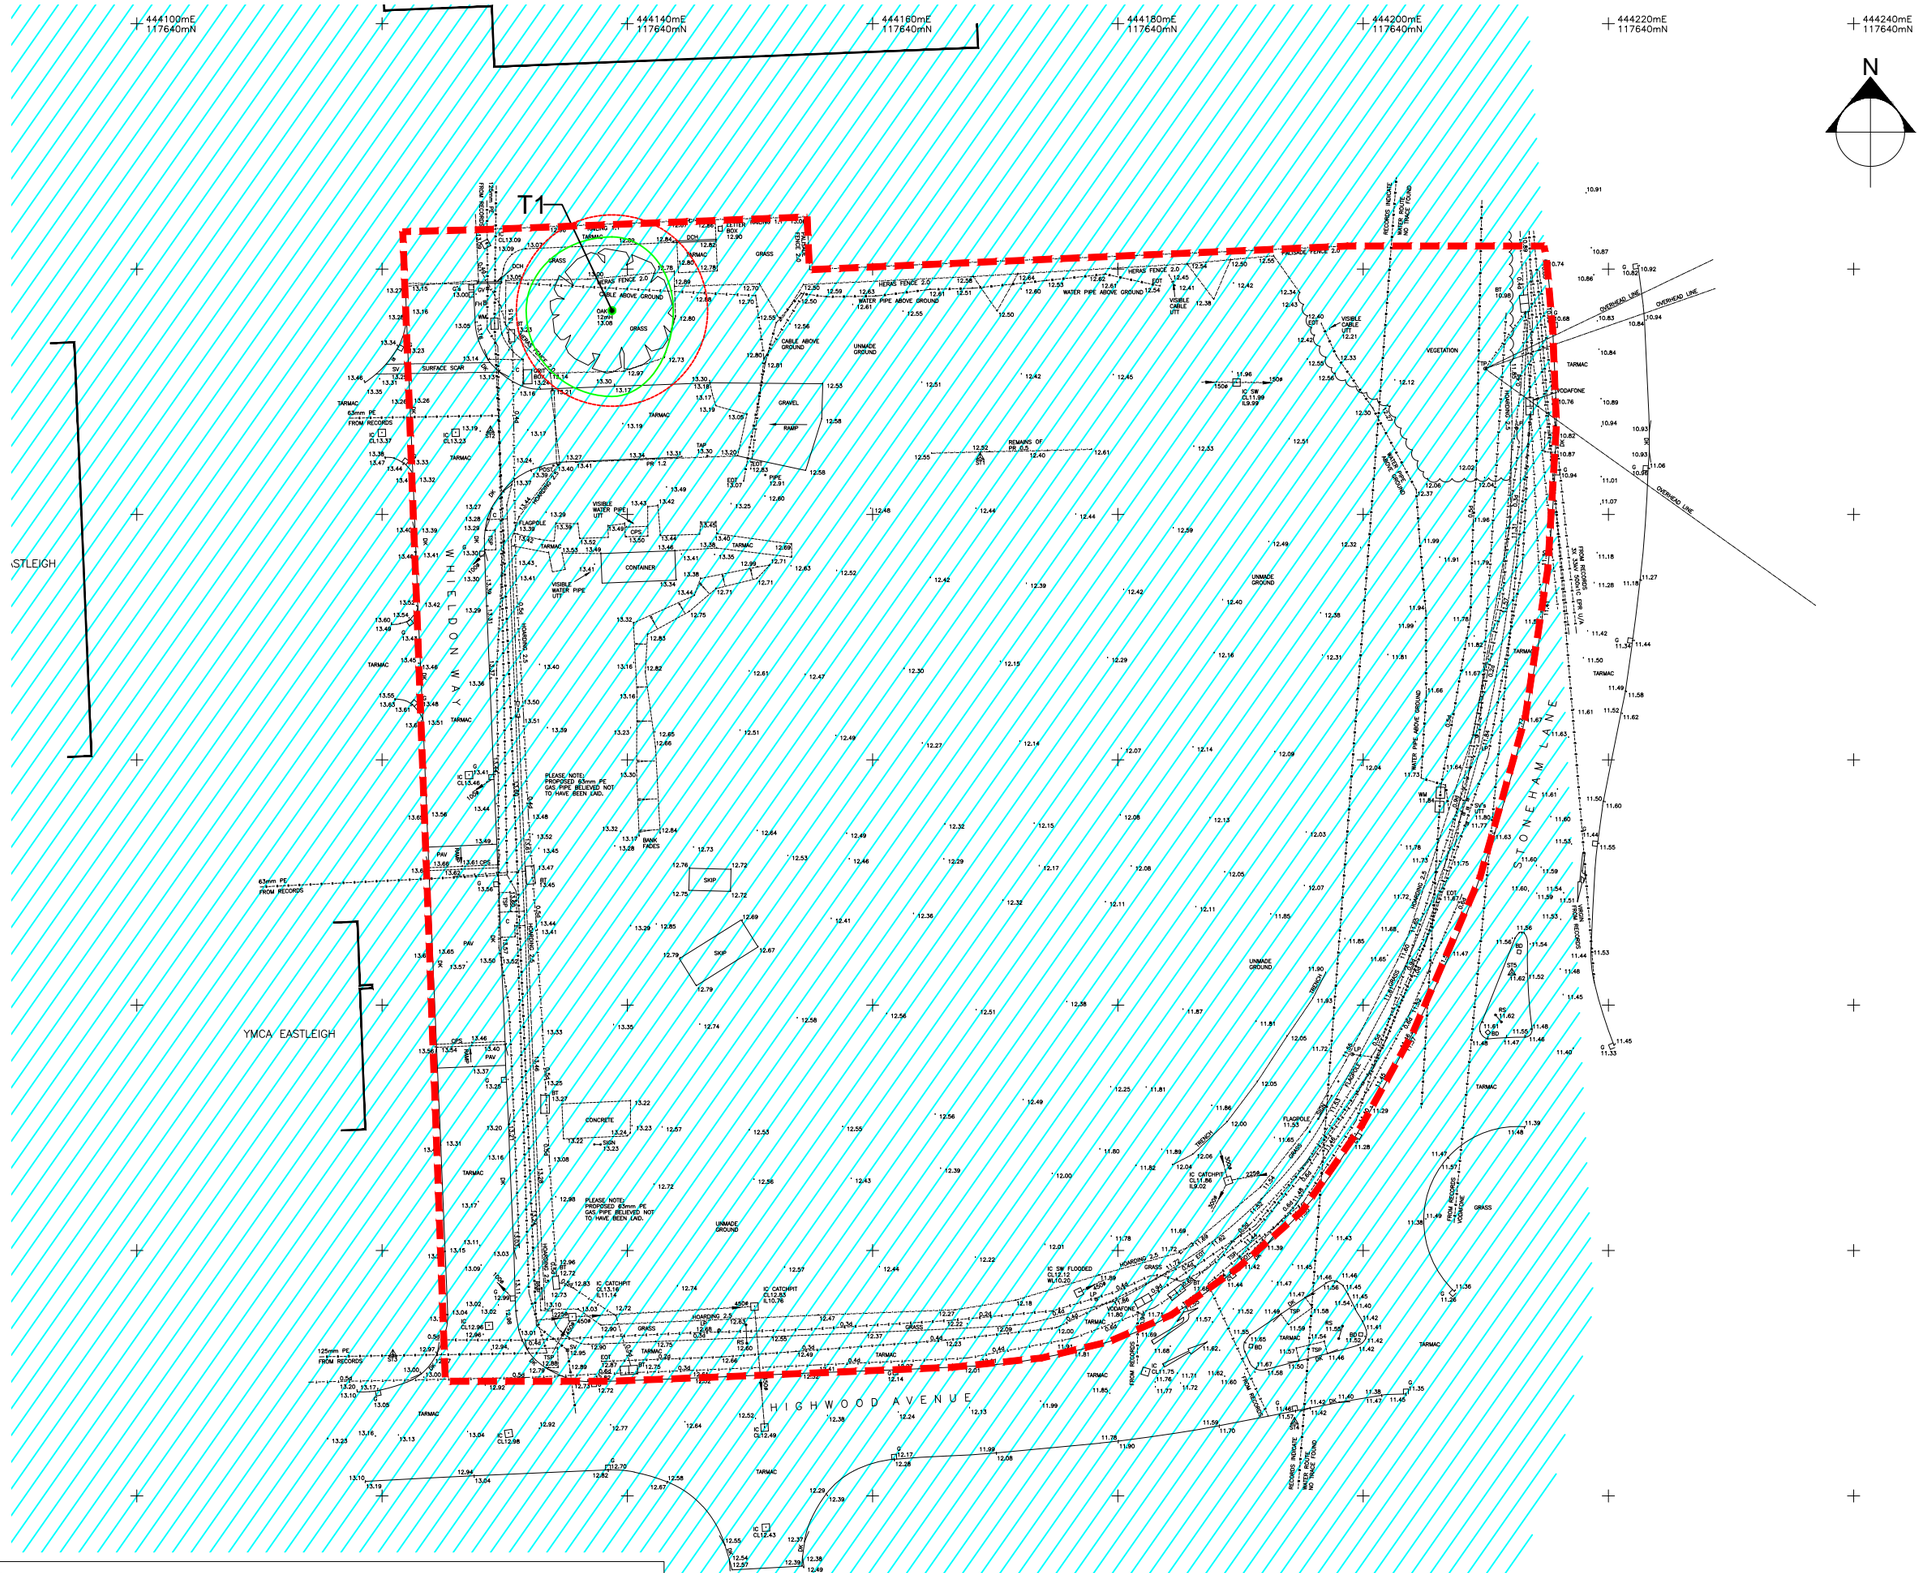


Scale Bar

0m 25m 50m

© 2022 RPS Group

Notes

1. This drawing has been prepared in accordance with the scope of RPS's appointment with its client and is subject to the terms and conditions of that appointment. RPS accepts no liability for any use of this document other than by its client and only for the purposes for which it was prepared and provided.
2. If received electronically it is the recipients responsibility to print to correct scale. Only written dimensions should be used.
3. Where applicable Ordnance Survey (c) Crown Copyright 2022 All rights reserved. Licence number 0100031673

Key

Survey boundary.

T1 Tree with numbered reference. Canopy spread and BS5837:2012 tree quality category as shown below.

BS 5837:2012 Tree Quality Categories - Table 1

- Category A - High quality
- Category B - Moderate quality
- Category C - Low quality
- Category U - Unsuitable for retention

Tree protected by Tree Preservation Order Eastleigh Borough Council No.55-H (all tree Species)

Root protection area (RPA) Calculated in accordance with Section 4.6 - BS5837:2012

NOTES:

- Refer to RPS Tree Survey Report & Schedule for further details.
- Survey based on a visual inspection from the ground and is not intended as a full arboricultural inspection.
- Plan produced in accordance with recommendations set out in BS 5837:2012 - 'Trees in Relation to design, demolition and construction'.
- Due to the legal protection afforded to breeding birds vegetation removal should not take place during the bird nesting period; generally, although not restricted to, March - August inclusive.
- Survey based upon topographic survey produced by EDI Surveys Ltd. in Dec, 2021
-

Rev	Description	By	CB	Date

MAKING COMPLEX EASY

Lakesbury House, Hiltingbury Road, Chandlers Ford, Hampshire SO53 5SS

T: 02380 810 440 **E:** rpsso@rpsgroup.com

Client: Lidl GB

Project: Lidl Stoneham

Title: Tree Survey

Status	Drawn By	PM/Checked by
Information	SH	DC

Job Ref	Scale @ A3	Date Created
JSL4422	1:500	April 22

RPS Drawing / Figure Number: 700

Rev: -

rpsgroup.com

P:\4400 Series\JSL4422 - Lidl Stoneham\Tech\ACAD\Current\JSL4422_700.dwg