

General Notes



Scale from this drawing for planning purposes only.

Contractors are to check all dimensions on site prior to any contruction work beginning.

This drawing, and all others associated with it, remain the property of King Architecture & Design and are not to be reproduced or amended without the written consent of King Architecture & Design.

Unauthorised use for any purpose is prohibited.

All work undertaken in collaboration with this drawing is to be undertaken to conform to current building regulations and all current building legislation, if divergencies from statutory requirements are shown on the drawings then these should be reported to King Architecture & Design immediately.

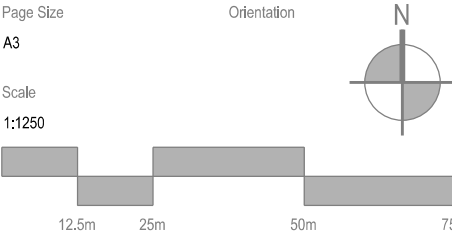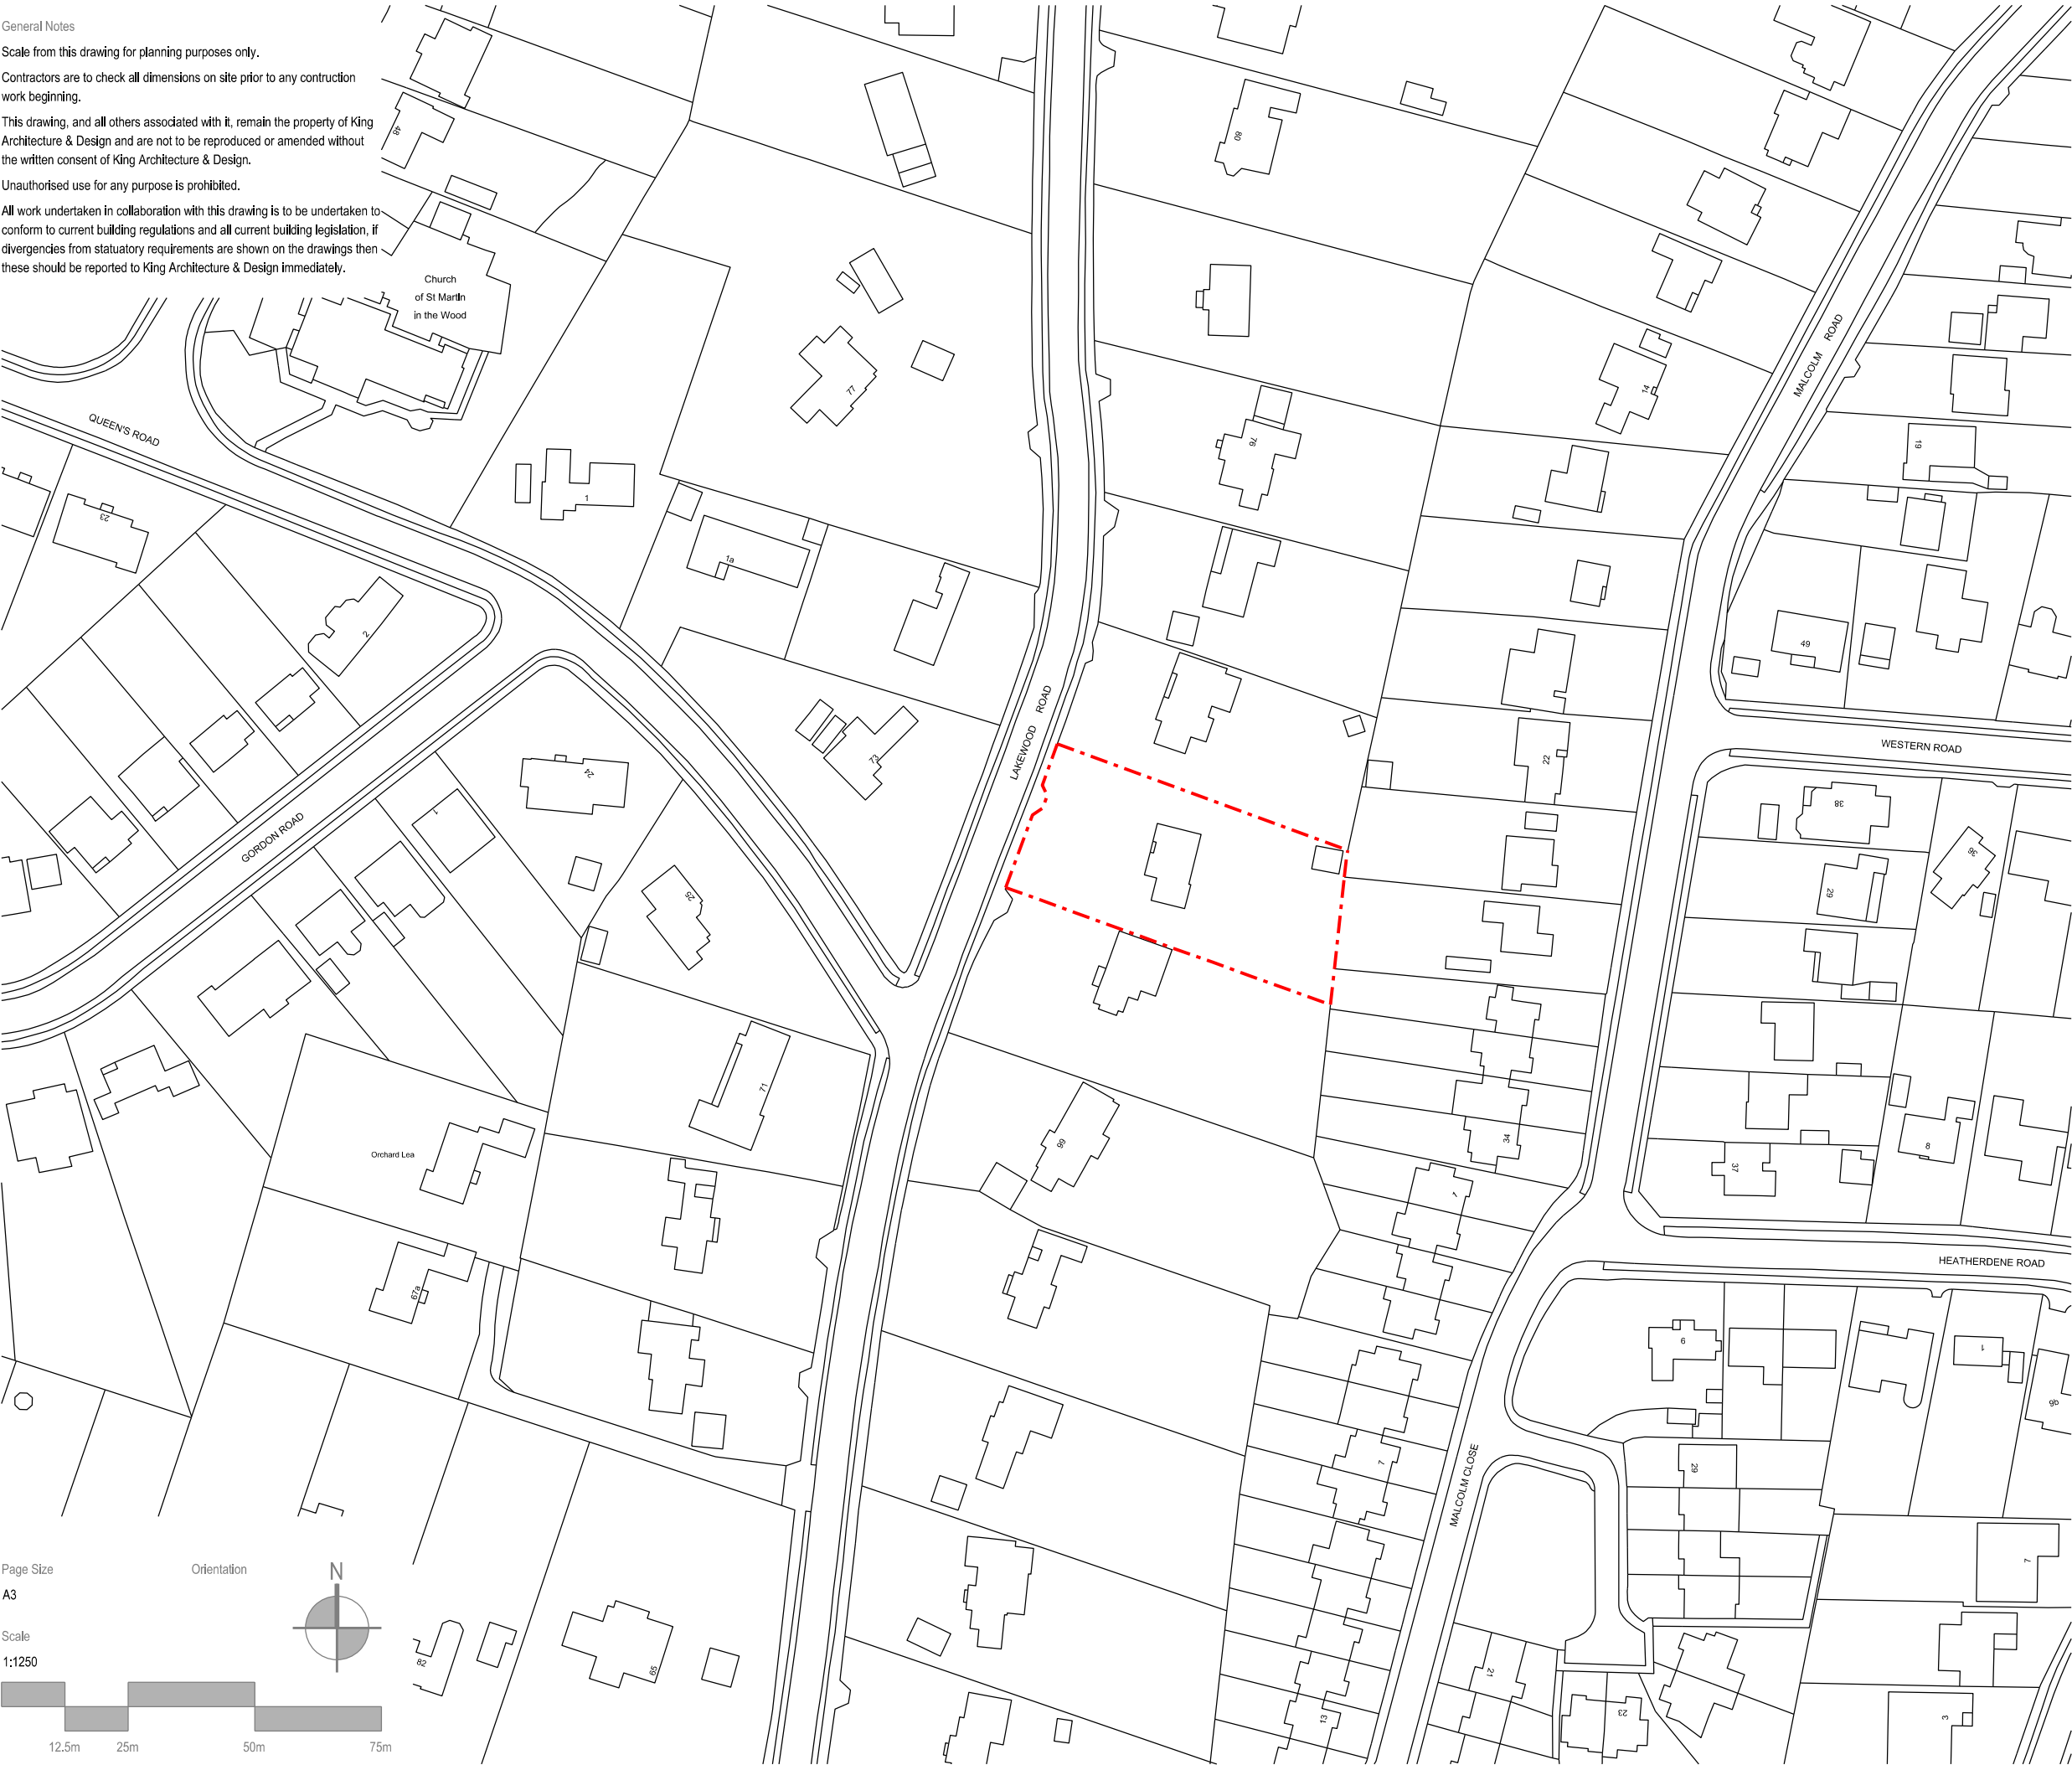

39 Alresford Road
Winchester
SO23 0HG

W: www.kingarchitectureanddesign.co.uk
E: admin@kingarchitectureanddesign.co.uk
T: 079 5574 2966

Rev	Date	Description
Project Address		
70 Lakewood Road, Chandler's Ford, Eastleigh, SO53 5AA		Client Diane Burns
		Local Authority Eastleigh Borough Council
Project Status		
Design		Drawing Description Site Location Plan
Project No.		
075		Drawing No. MS - 000
Date		
27/08/2022		Revision -