


Elevation

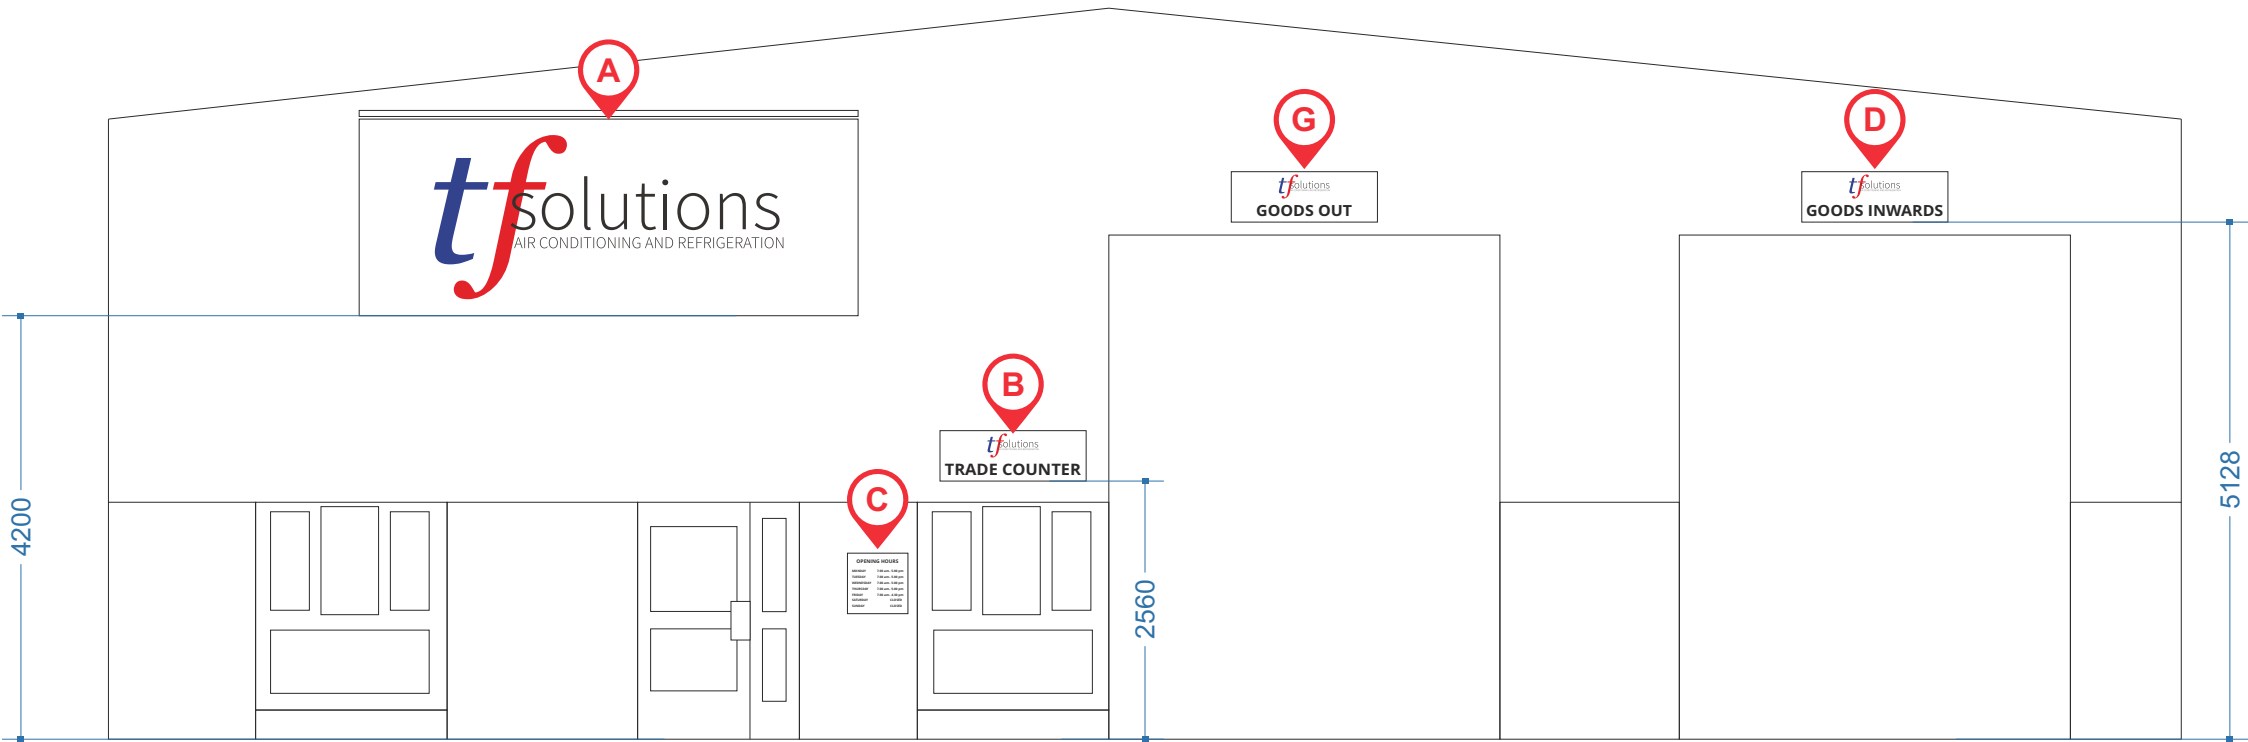

Client: TF Solutions

Site: Eastleigh

Drawn By: E.Candy
Start Date: 27.06.2022
Scale: 1:75@A3
Rev Number: 4
Revision By: EC
Rev Date: 23.08.2022

- Revision Notes:
- 1: INITIAL RELEASE
 - 2: Size amends after site survey and added in option for Item A
 - 3: Kept option 3, increased amount of Fragile Roof & CCTV signs
 - 4: Added in 'Goods Out' sign
 - 5: # [DR]
 - 6: # [DR]
 - 7: # [DR]
 - 8: # [DR]
 - 9: # [DR]
 - 10: # [DR]

Colour References:

Other Notes:
#

Drawing Title:
TF Solutions_Eastleigh.cdr

File Path:
data\Drawings\TRAVIS PERKINS GROUP
[NEW BRANDS]\TF Solutions\
Eastleigh\COREL

Account Manager: Simon Lowin

Survey Notes: XXXXXXXXXXX

Drawing Sign Off: XXXXXXXXXXX