

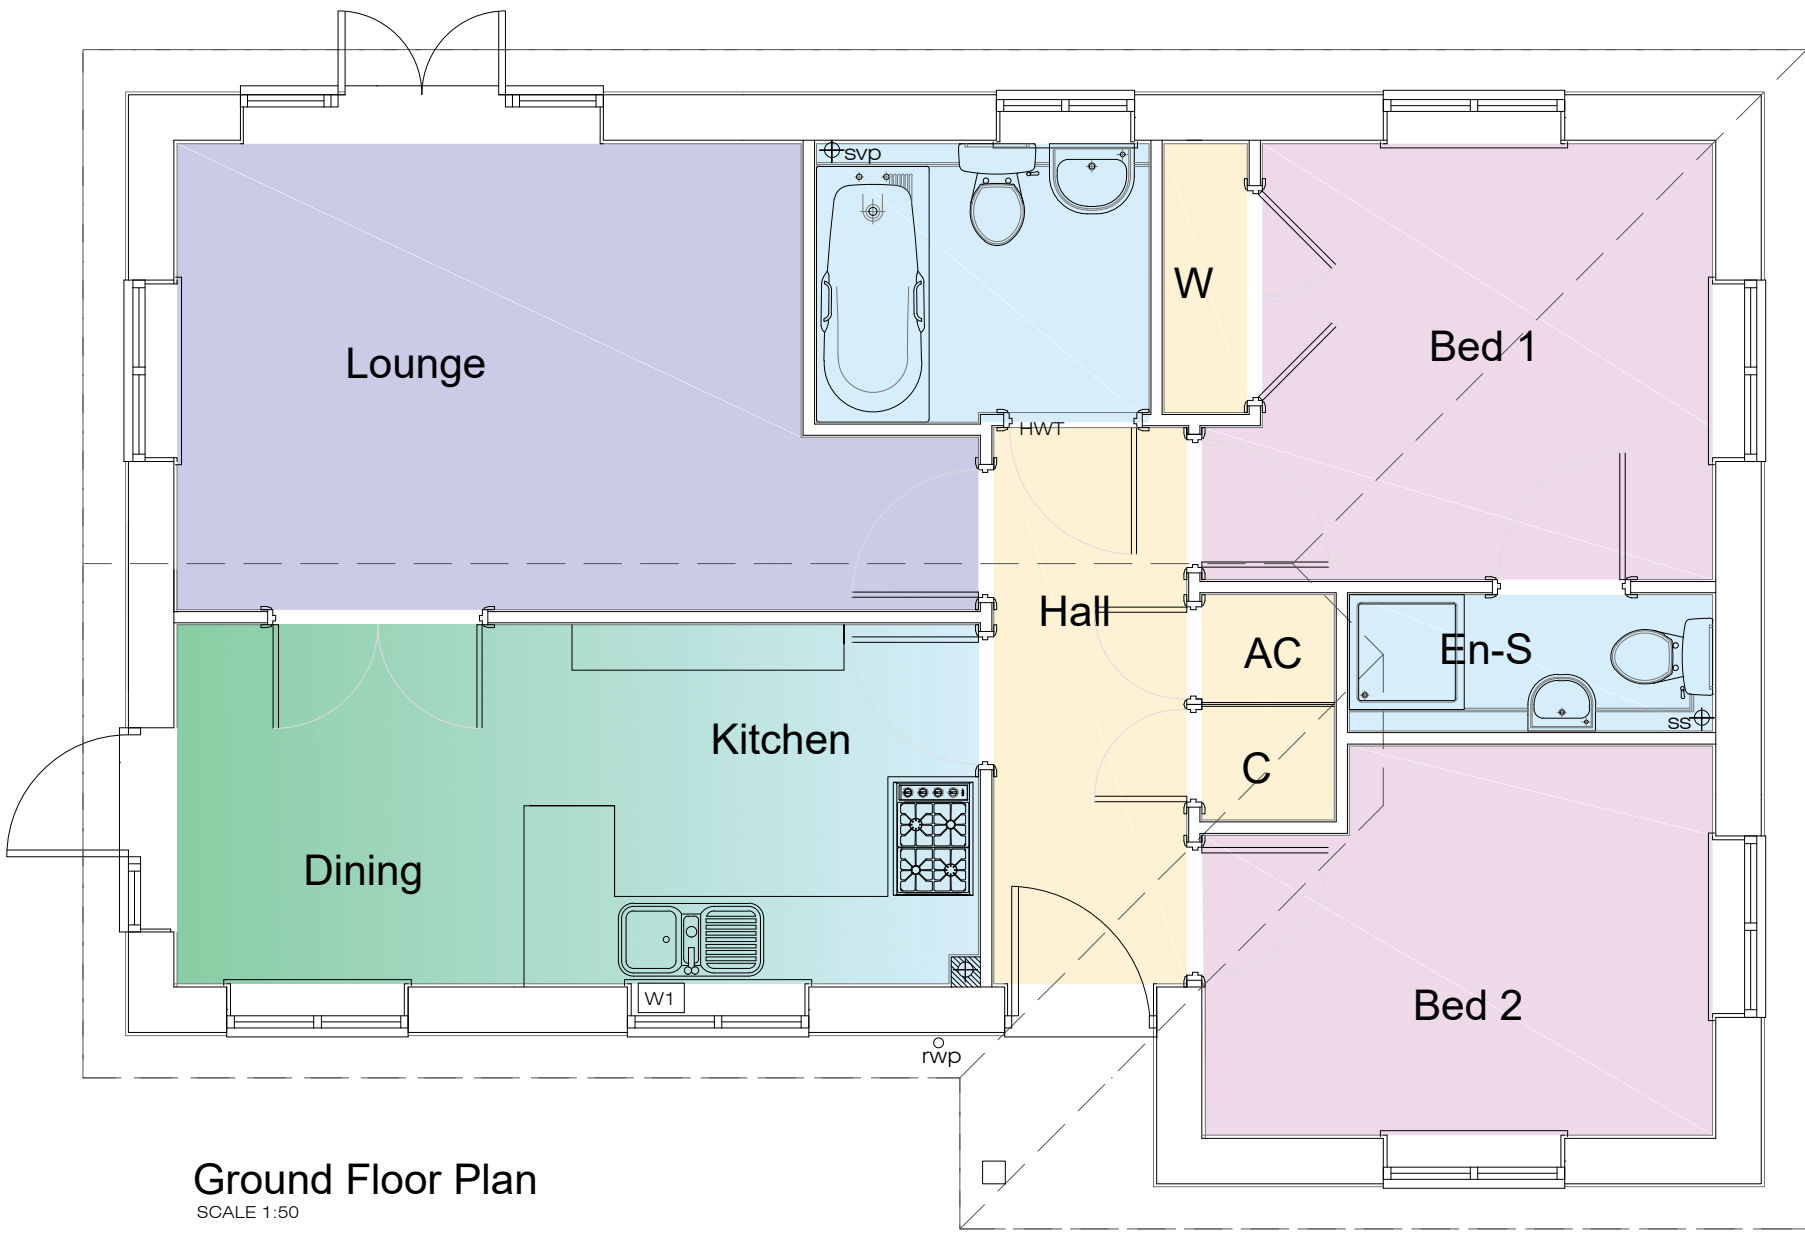


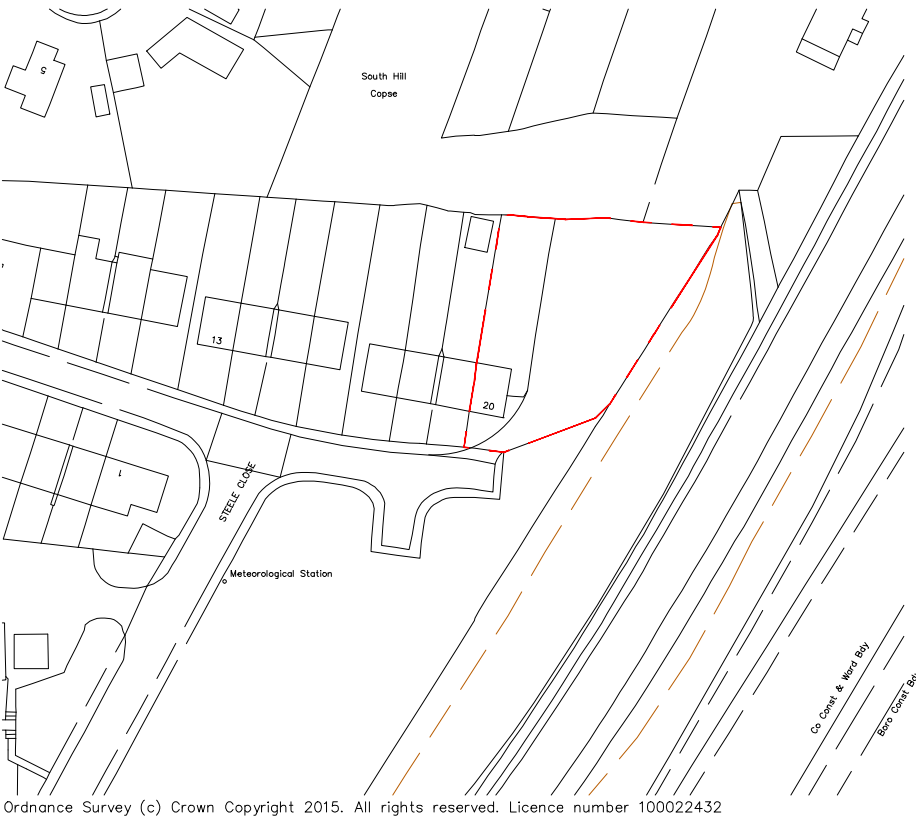

Solent Design Ltd
5 The old Railway
Spring Garden Lane
Gosport
PO12 1FQ
tel: 02395 580745 mob: 07771 355742 e-mail: info@solentplans.com

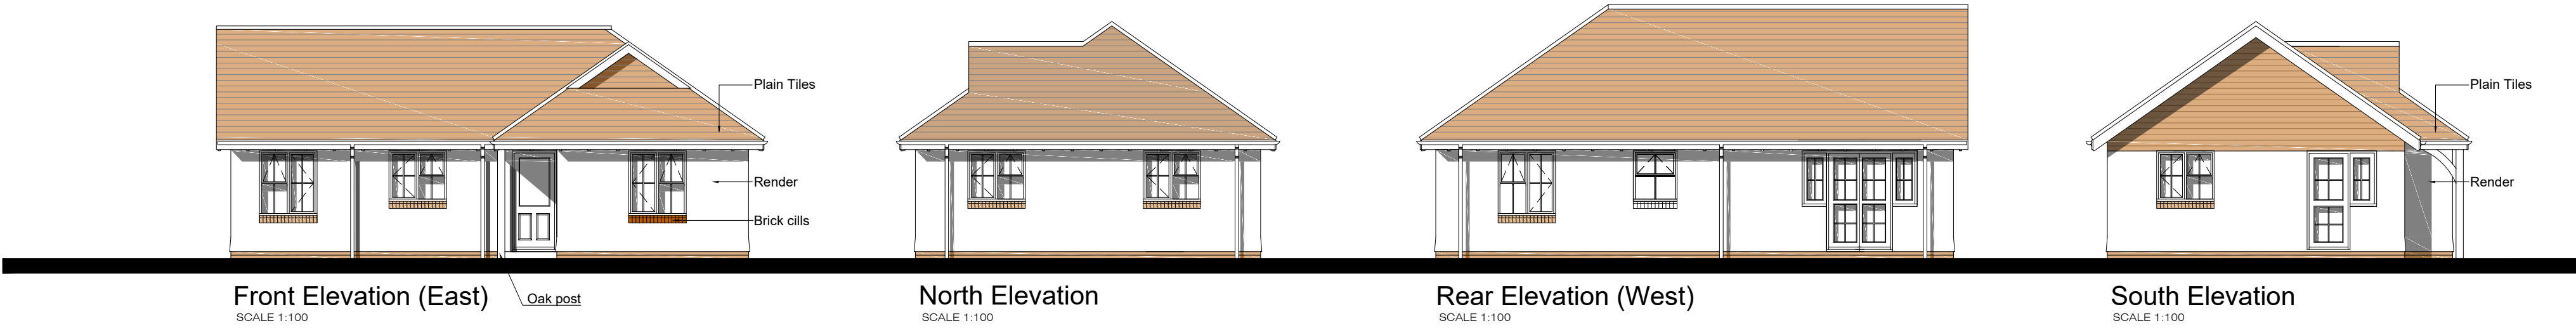

PROJECT DESCRIPTION:
New Dwelling
DRAWING TITLE:
Proposed Plans & Elevations (all)

ADDRESS:
Land Adjacent
20 Steel Close
Chandlers Ford
CLIENT:
Mr D Murphy
FIRST DRAWN:
February 2022

DRAWING No:
SD-2208-01
drawing status: Issued for Comment
SCALE:
1:100
1:50
1:1250
NORTH