



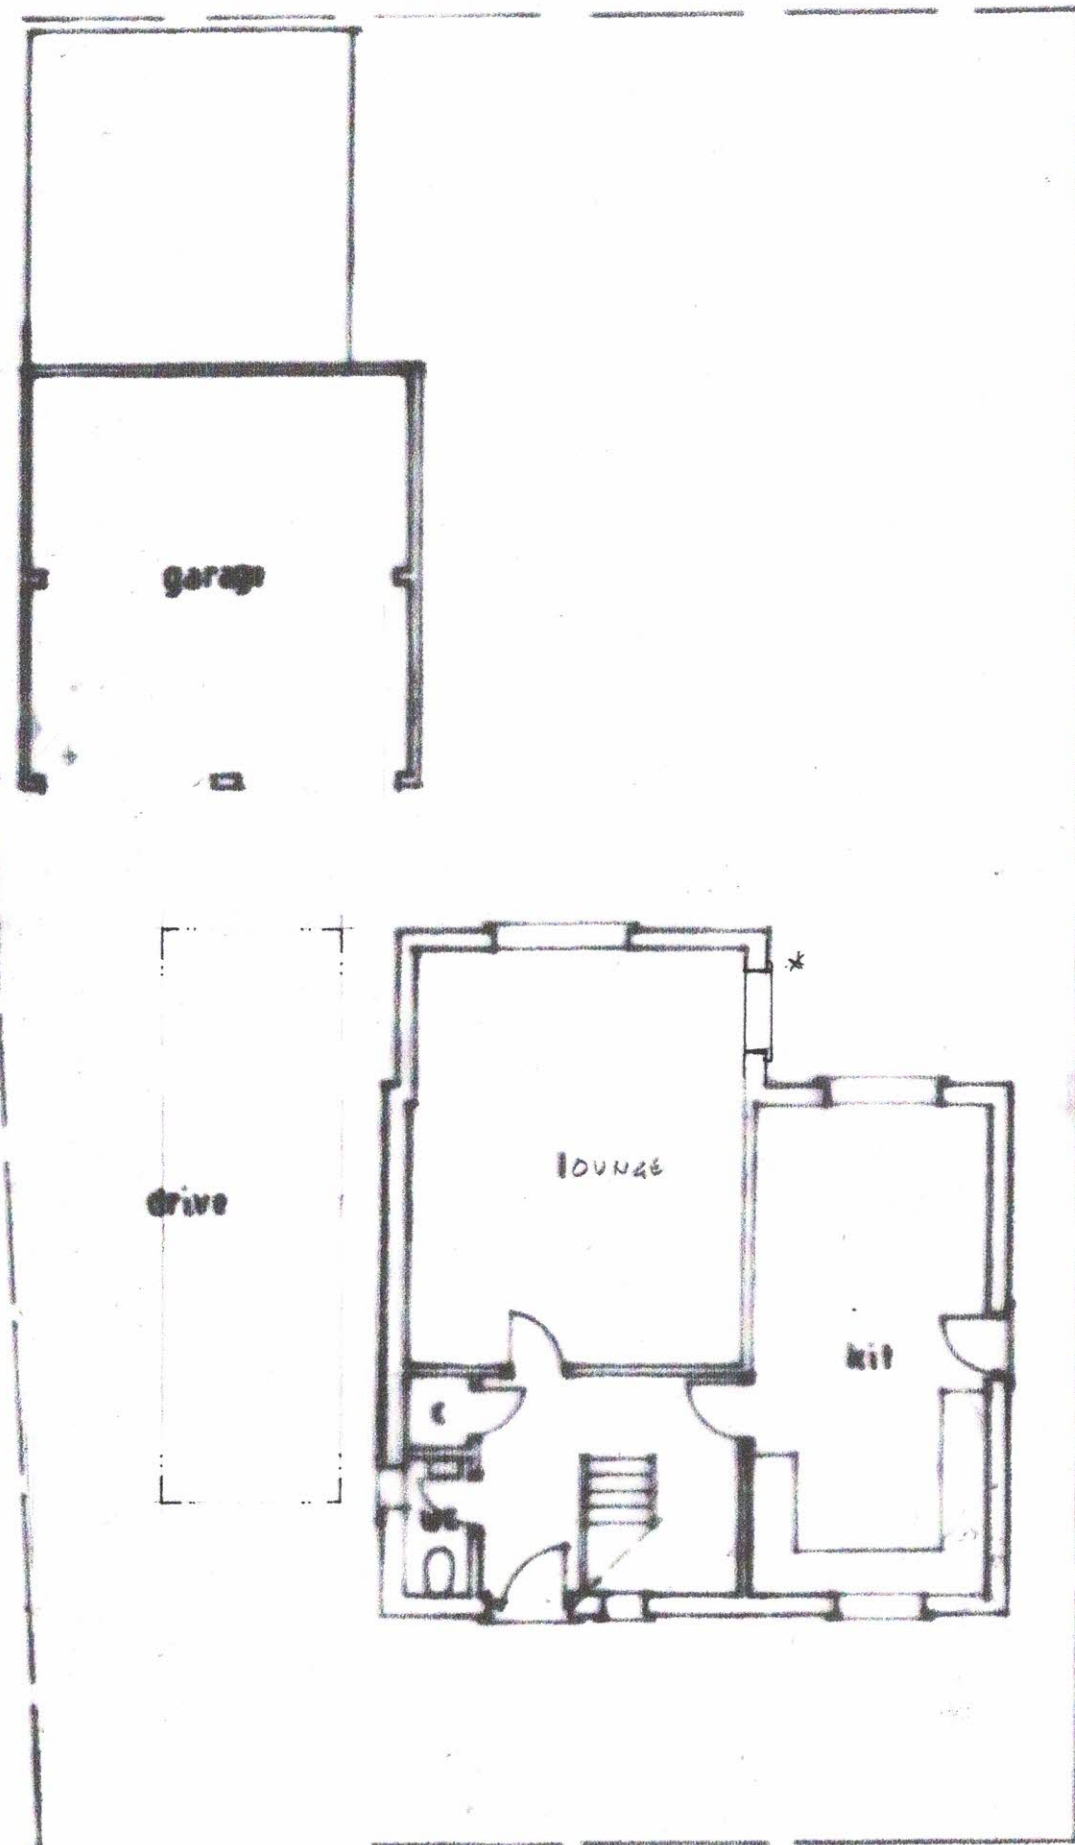

GROUND 1:100

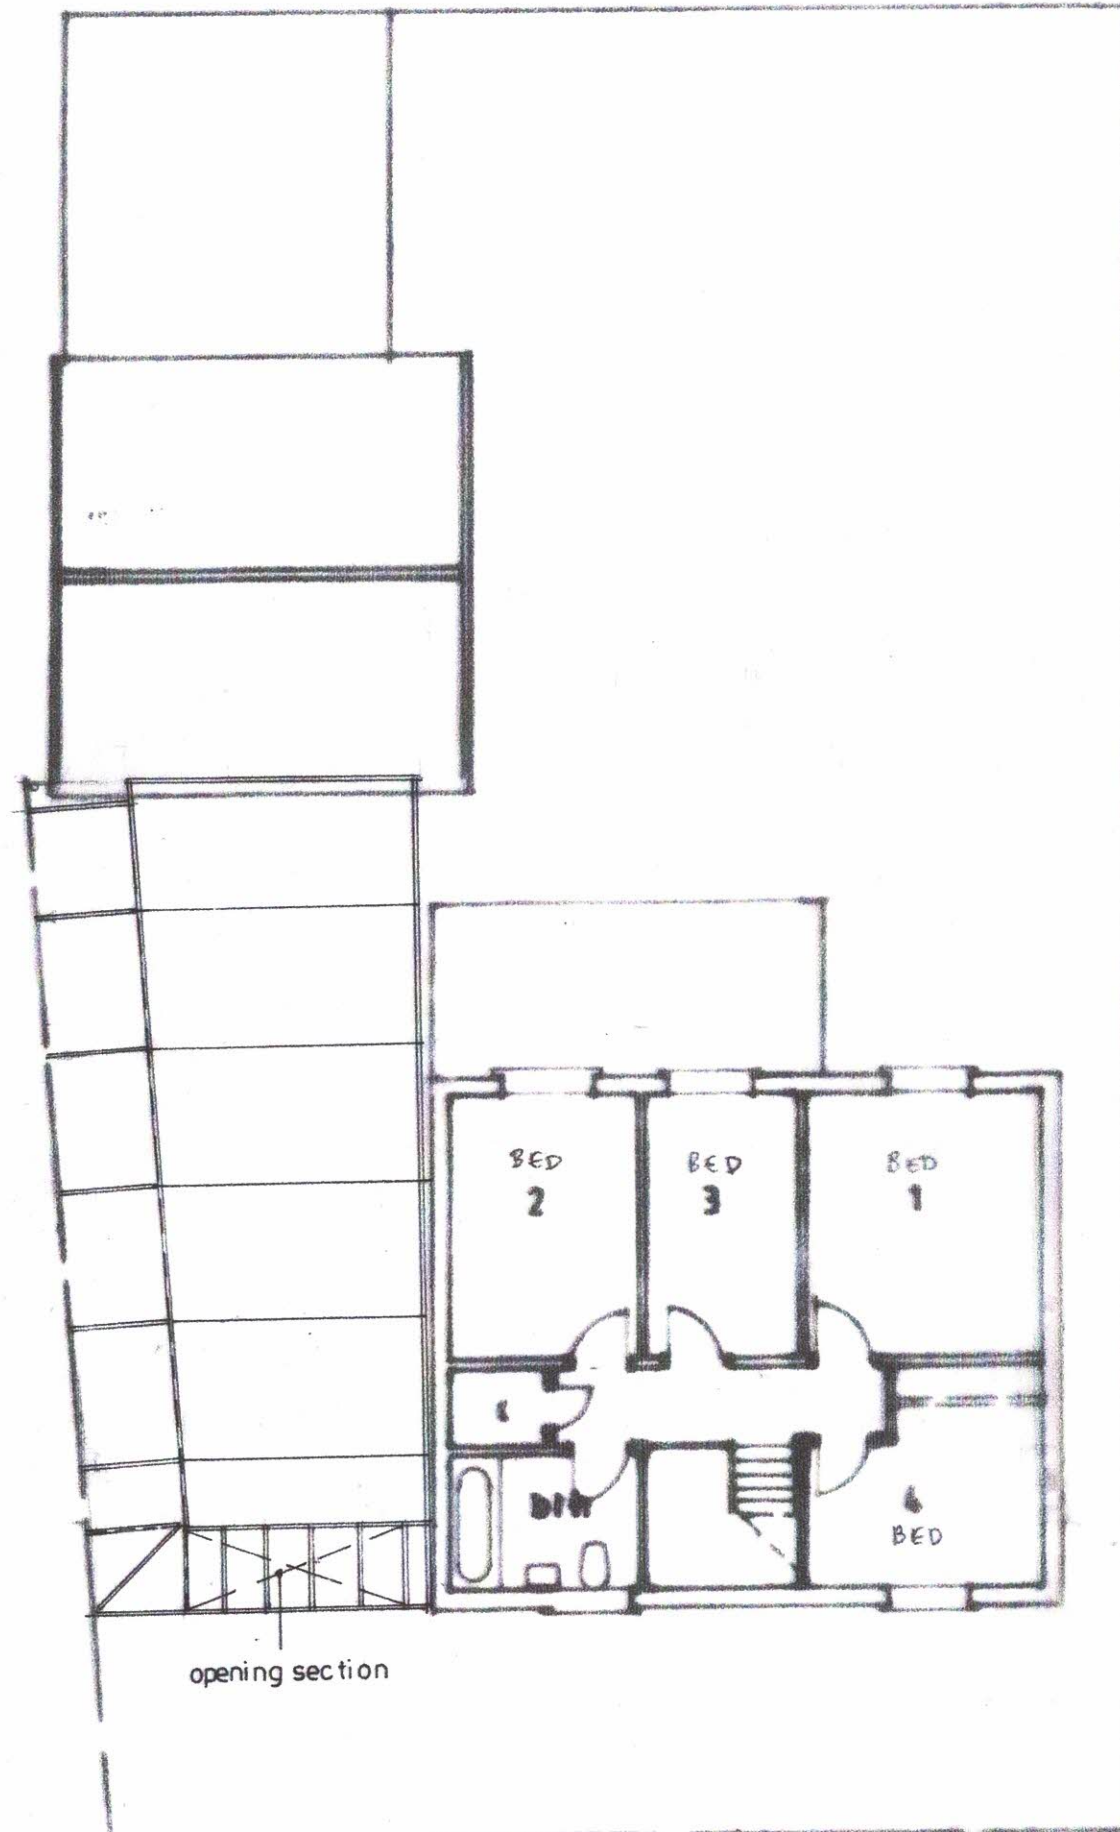

FIRST 1:100



REV B: 1.9.22: BEDS ADDED

REVA*: 28.8.22: WINDOW ADDED

WILLIAMS DESIGN
40 BERRIDGE
INGLESIDE
NETLEY ABBEY
SOUTHAMPTON
SO31 5PN

07510 656649
williamsdesign@gmail.com

PROJECT
7 FOUNTAIN COURT
TITLE
FLOOR PLANS AS PROPOSED
SCALE DATE REVISION
1:100 17.8.22 KB
DRAWING D 03KB