




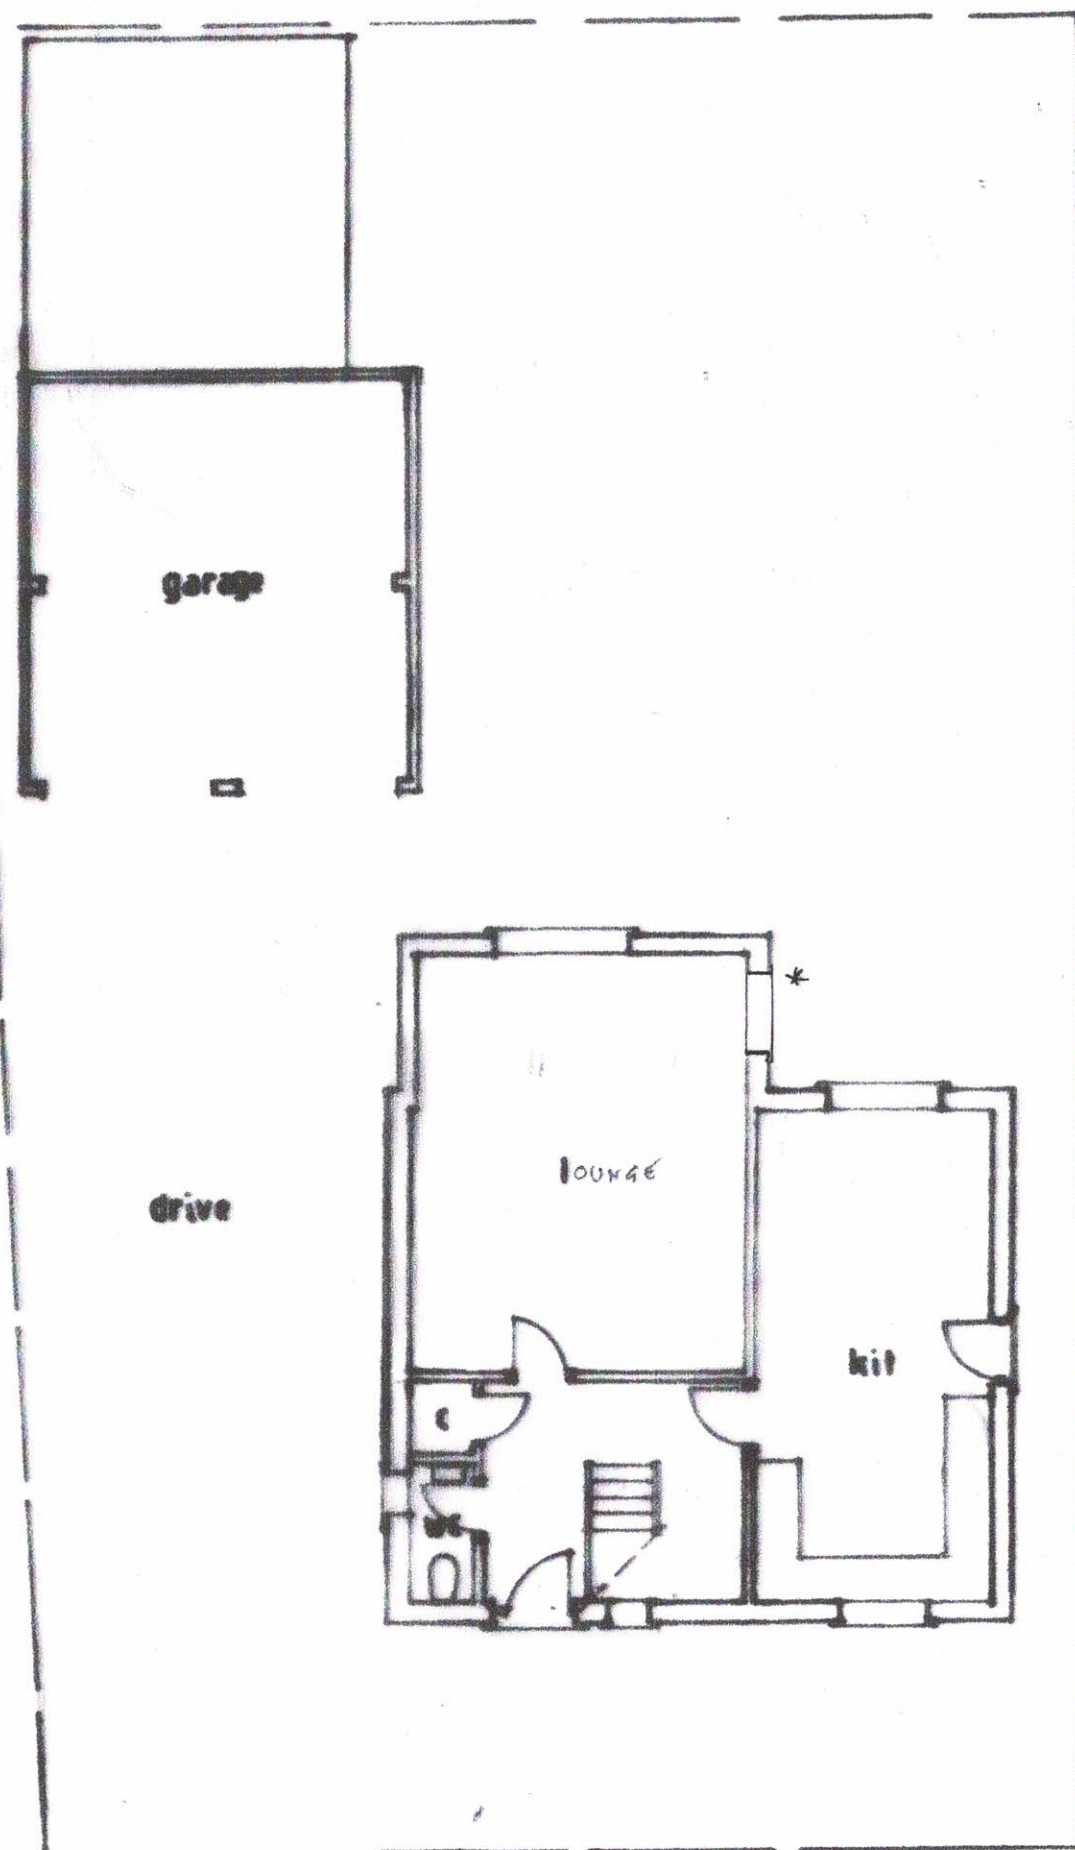

GROUND 1:100

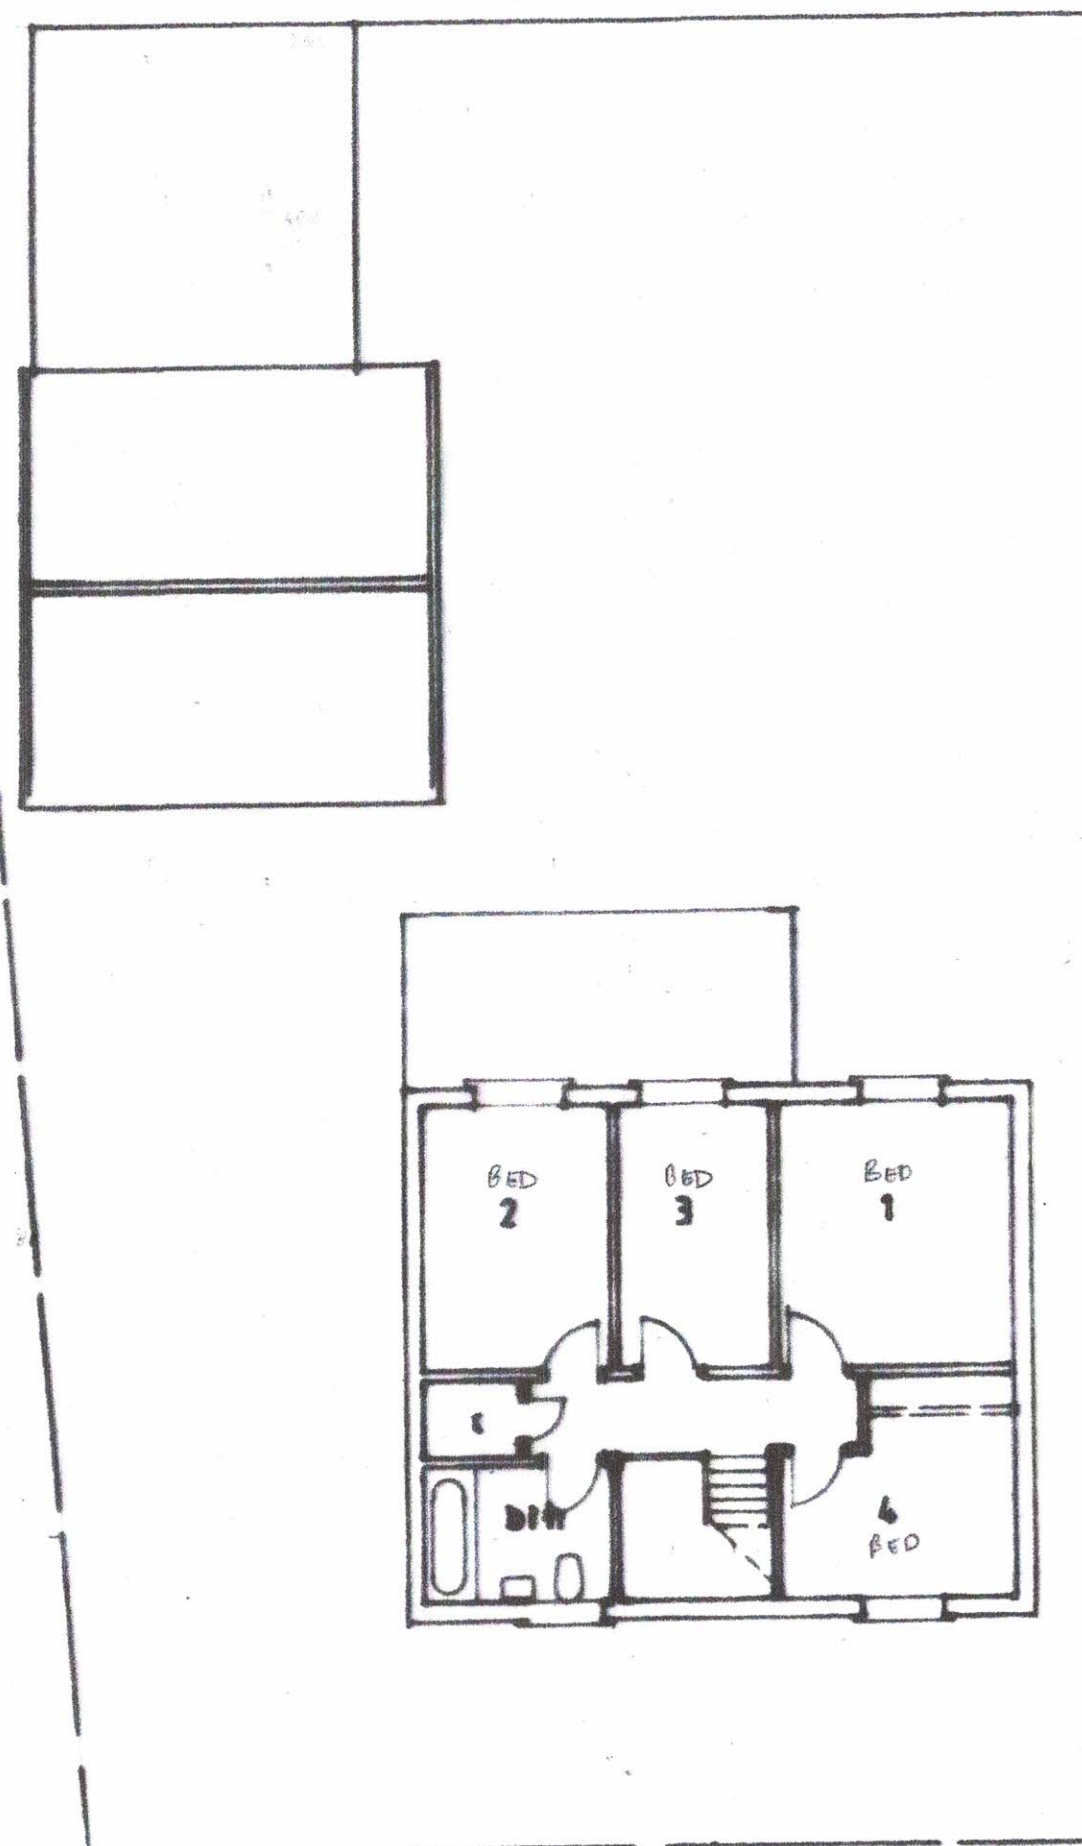

FIRST 1:100

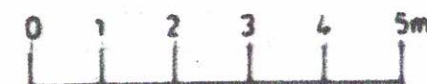

REV B 1.9.22 - BEDS ADDED

REV A* 20.6.22 - WINDOW ADDED

WILLIAMS DESIGN
40 BEMBRIDGE
INGLESIDE
NETLEY ABBEY
SOUTHAMPTON
SO31 5PN

07510 656649
williamsdesign@email.com

PROJECT
7 FOUNTAIN COURT

TITLE
FLOOR PLANS AS EXN

SCALE DATE REVISION

1:100 7.4.22 KB

DRAWING D01A