


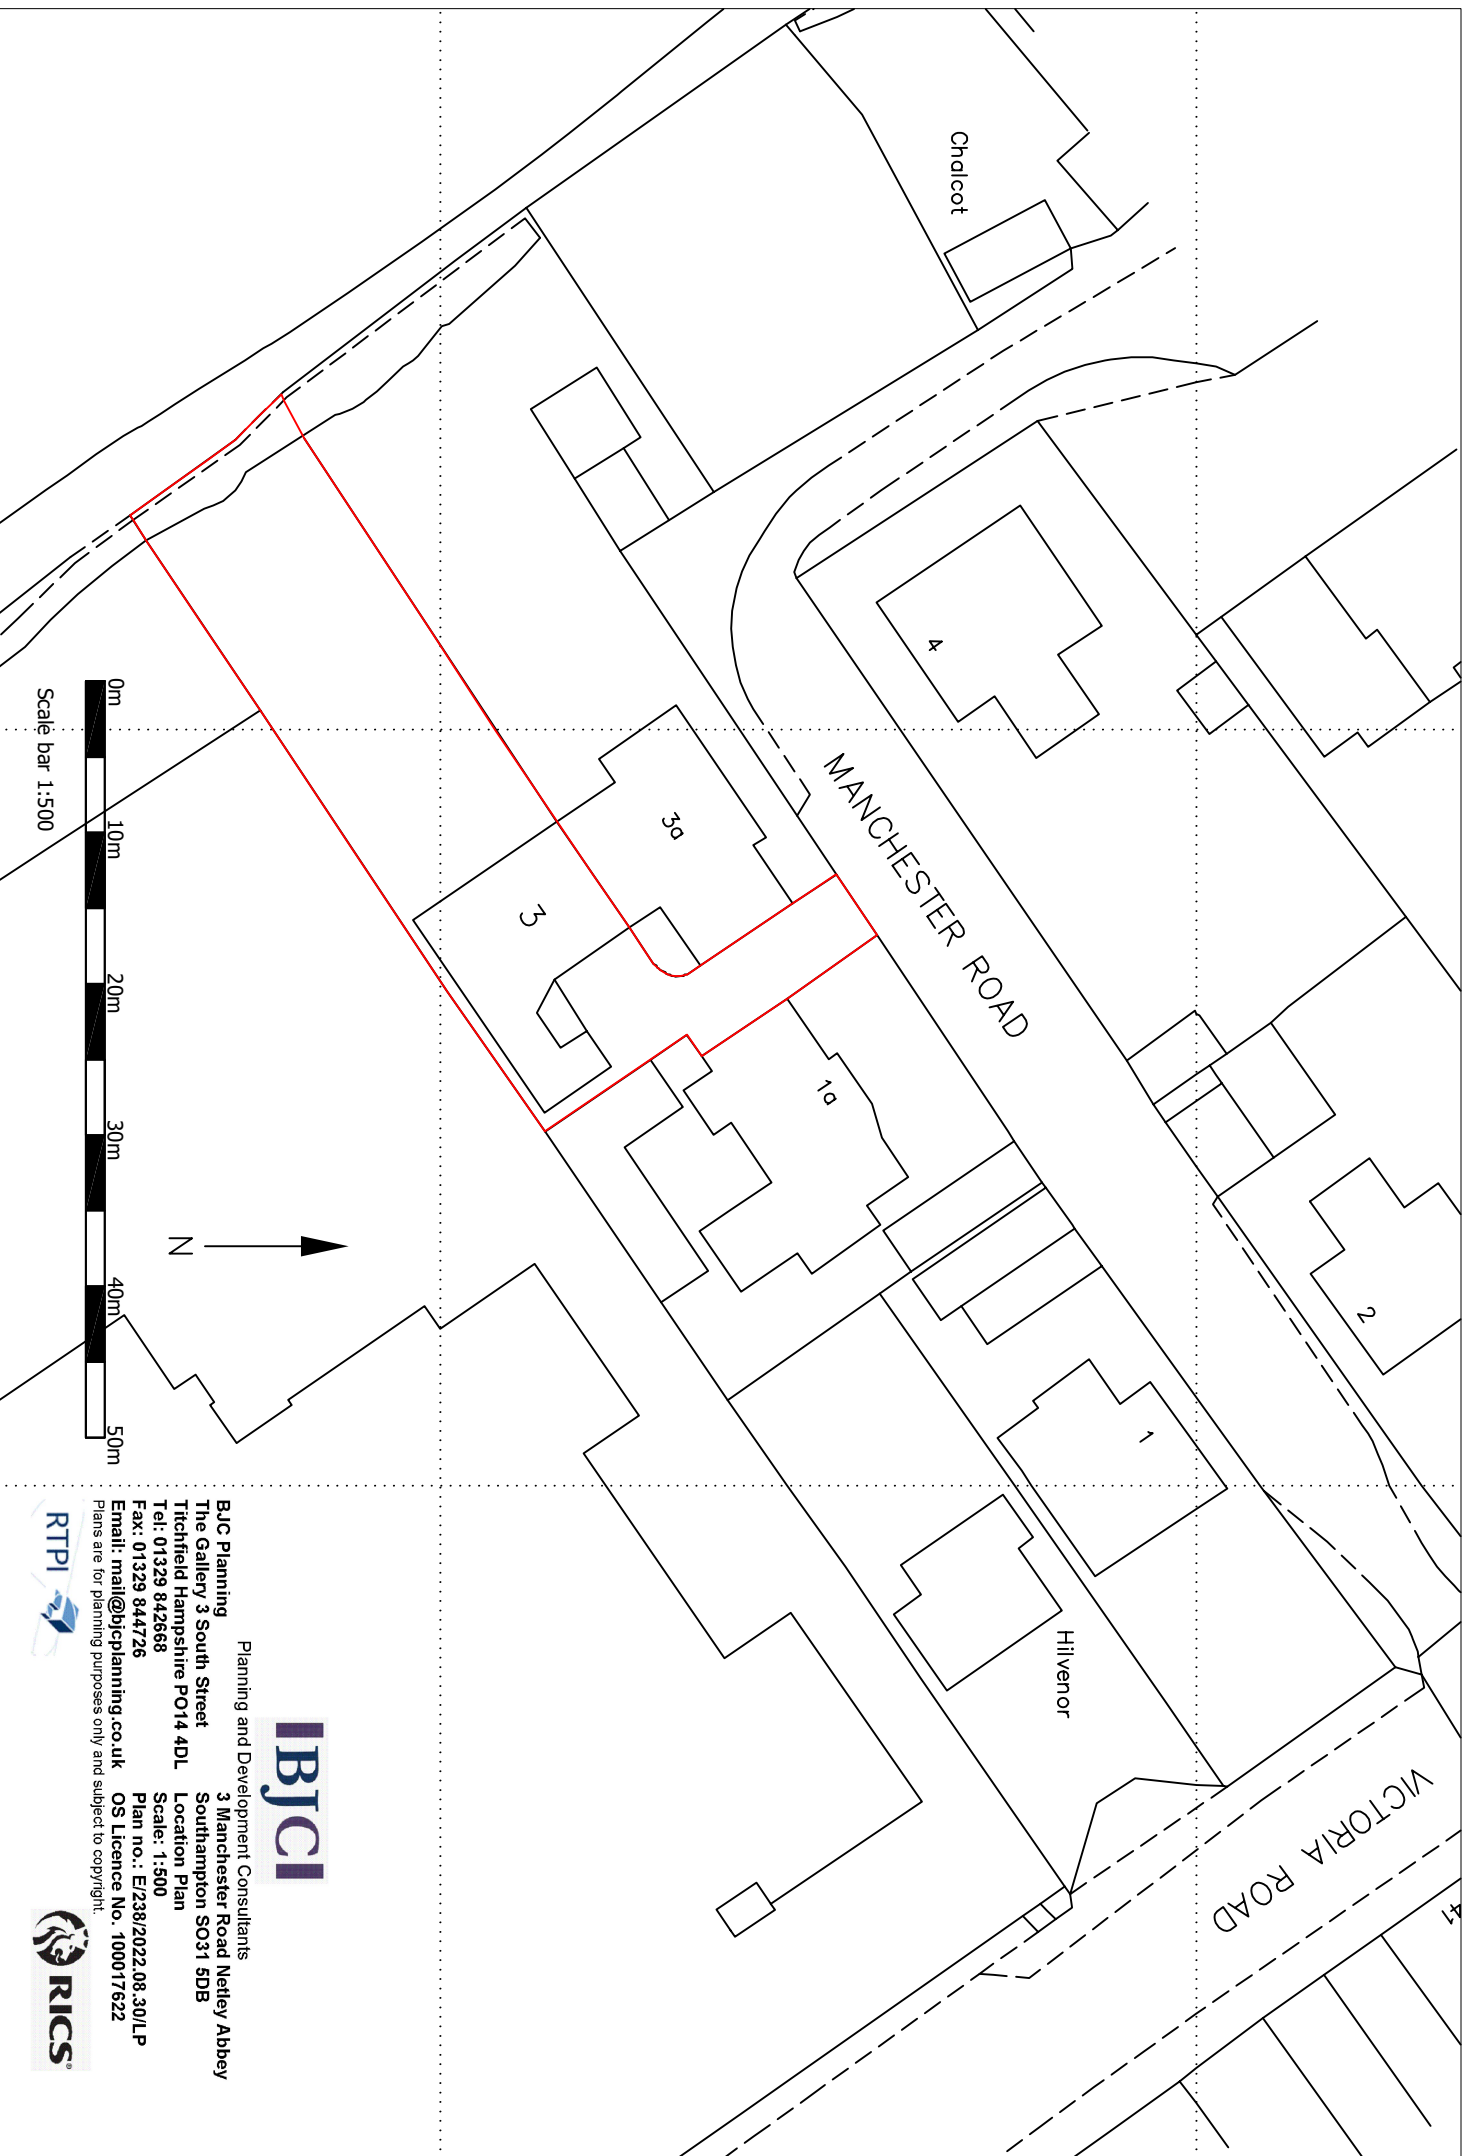

IBJCI

Planning and Development Consultants

BJC Planning
The Gallery 3 South Street
Titchfield Hampshire PO14 4DL
Tel: 01329 842668
Fax: 01329 844726
Email: mail@bjcplanning.co.uk

Scale: 1:500

Plan no.: E/238/2022.08.30/LP
OS Licence No. 100017622

Plans are for planning purposes only and subject to copyright.

