


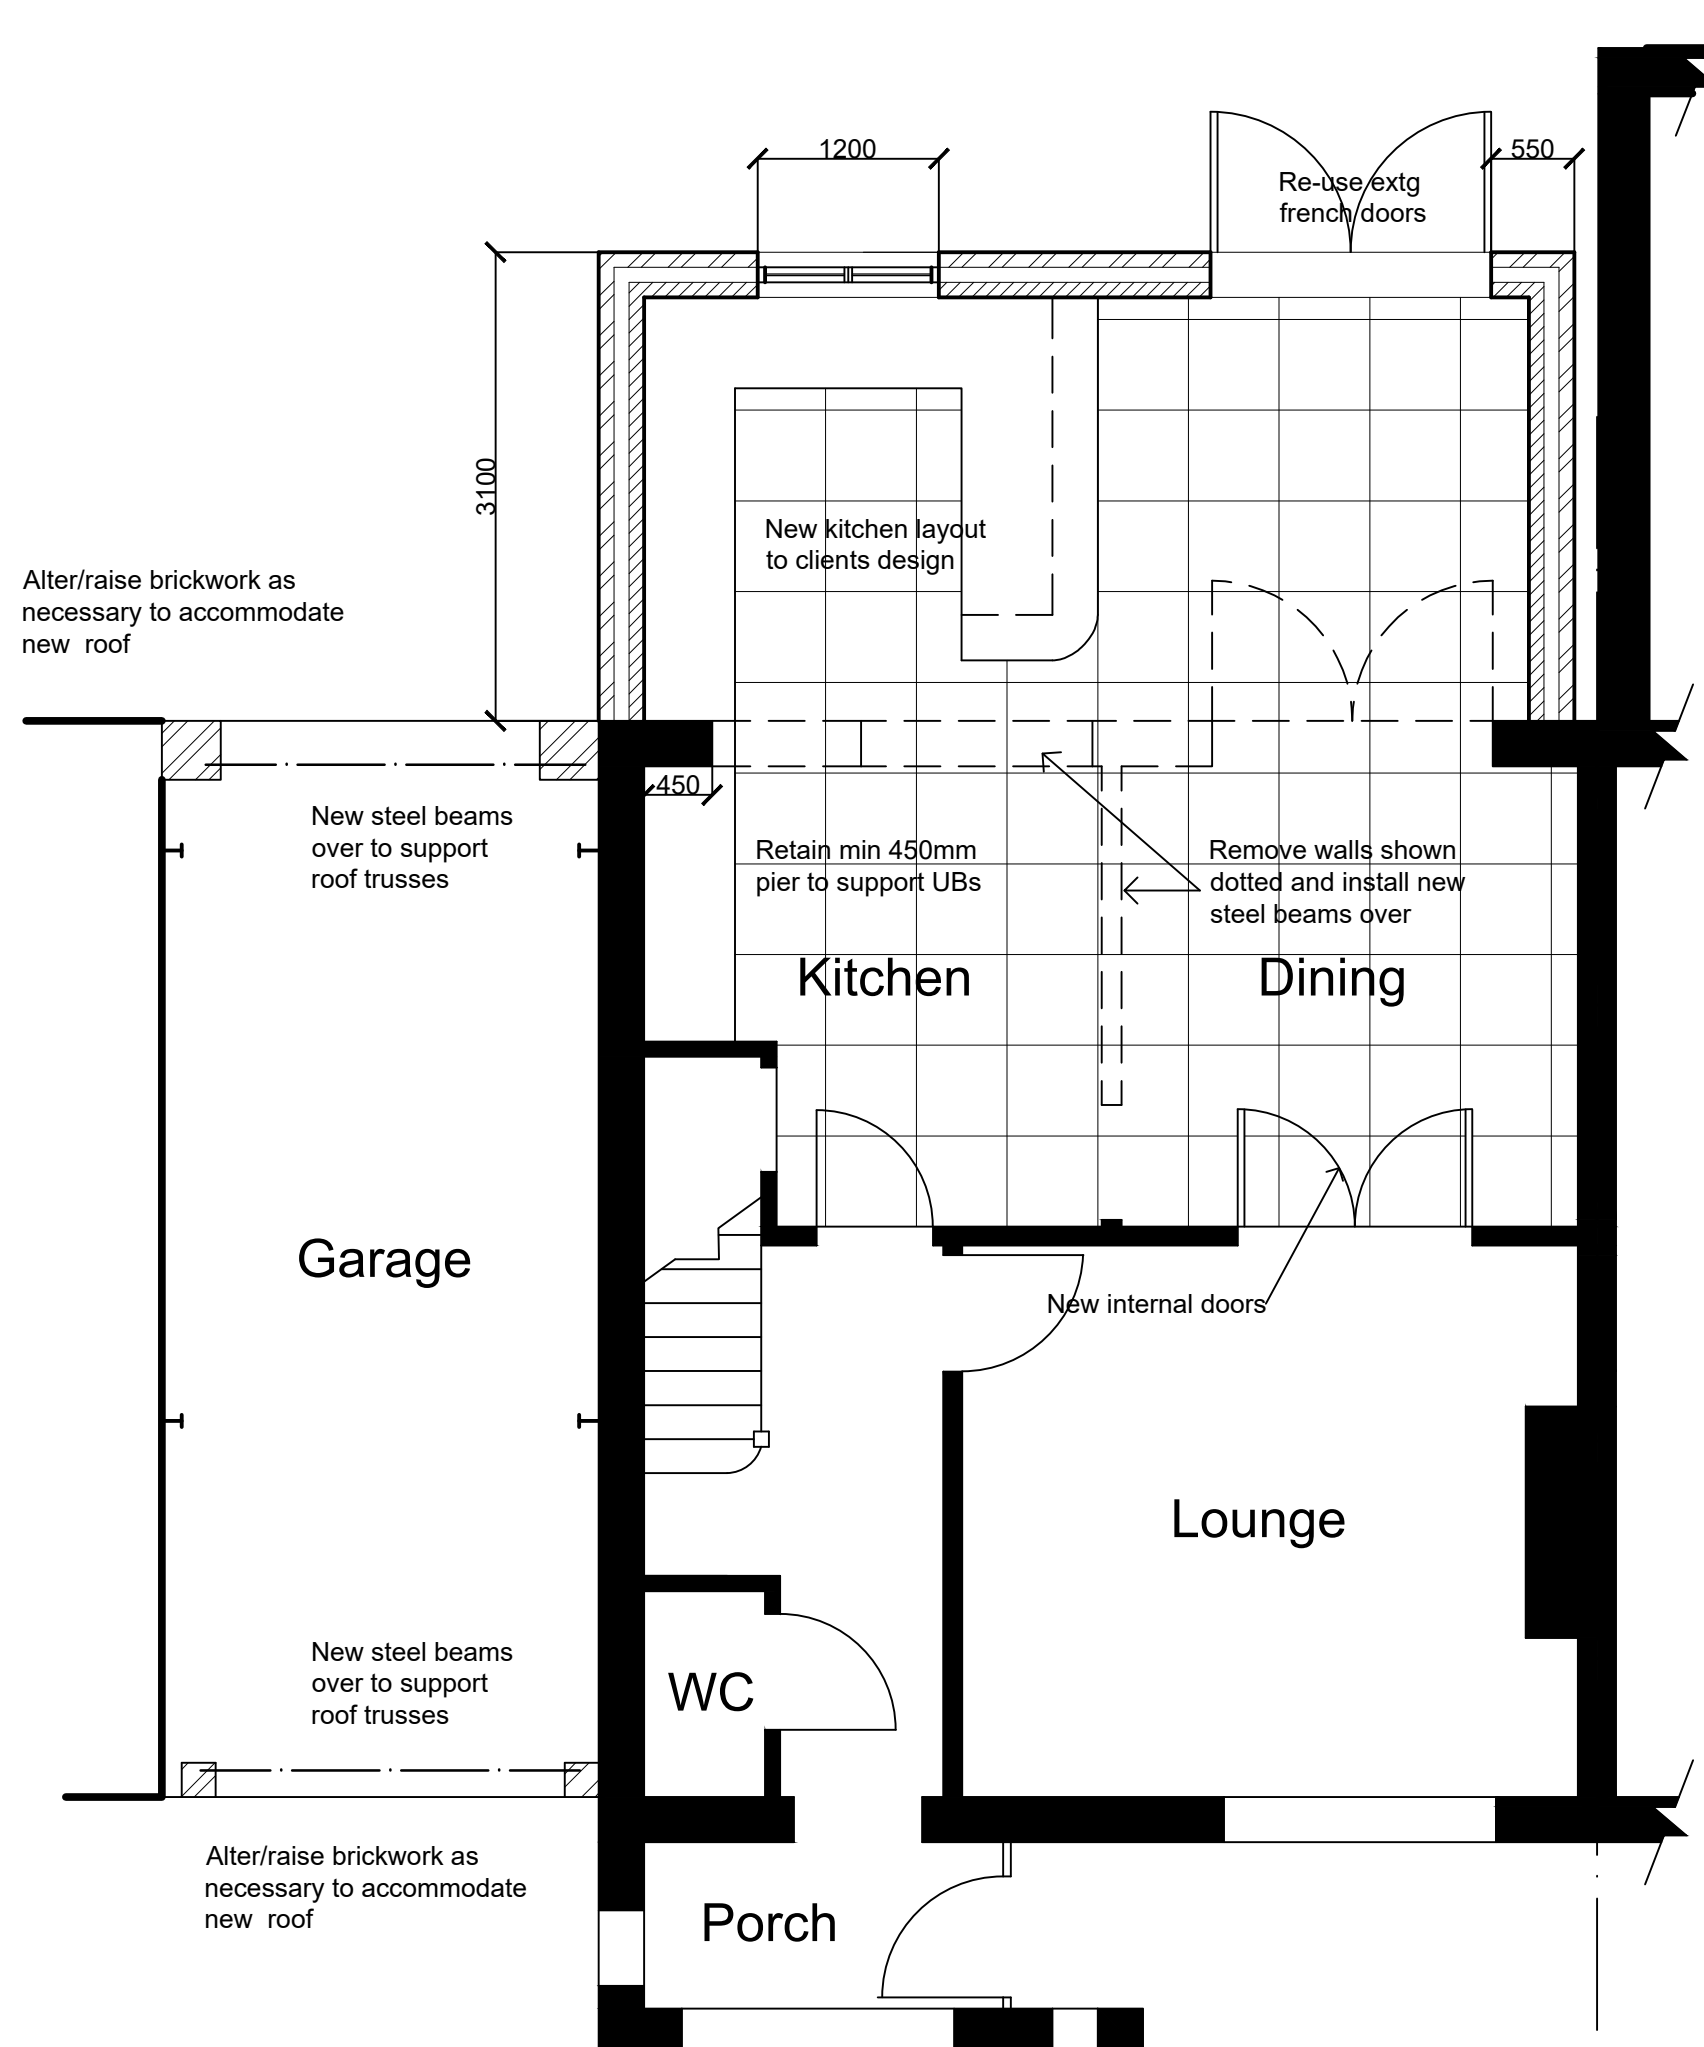

Revision	Note	
Client Mr & Mrs Tuck 9 Kinsbourne Way SOUTHAMPTON SO19 6HB		
Job Description Single Storey Rear Extension and New Roof over Garage		
Drawing Title Proposed G F Plan	Dwg No 004 -	
Date Aug 22	Drawn PG	Scale 1:50