


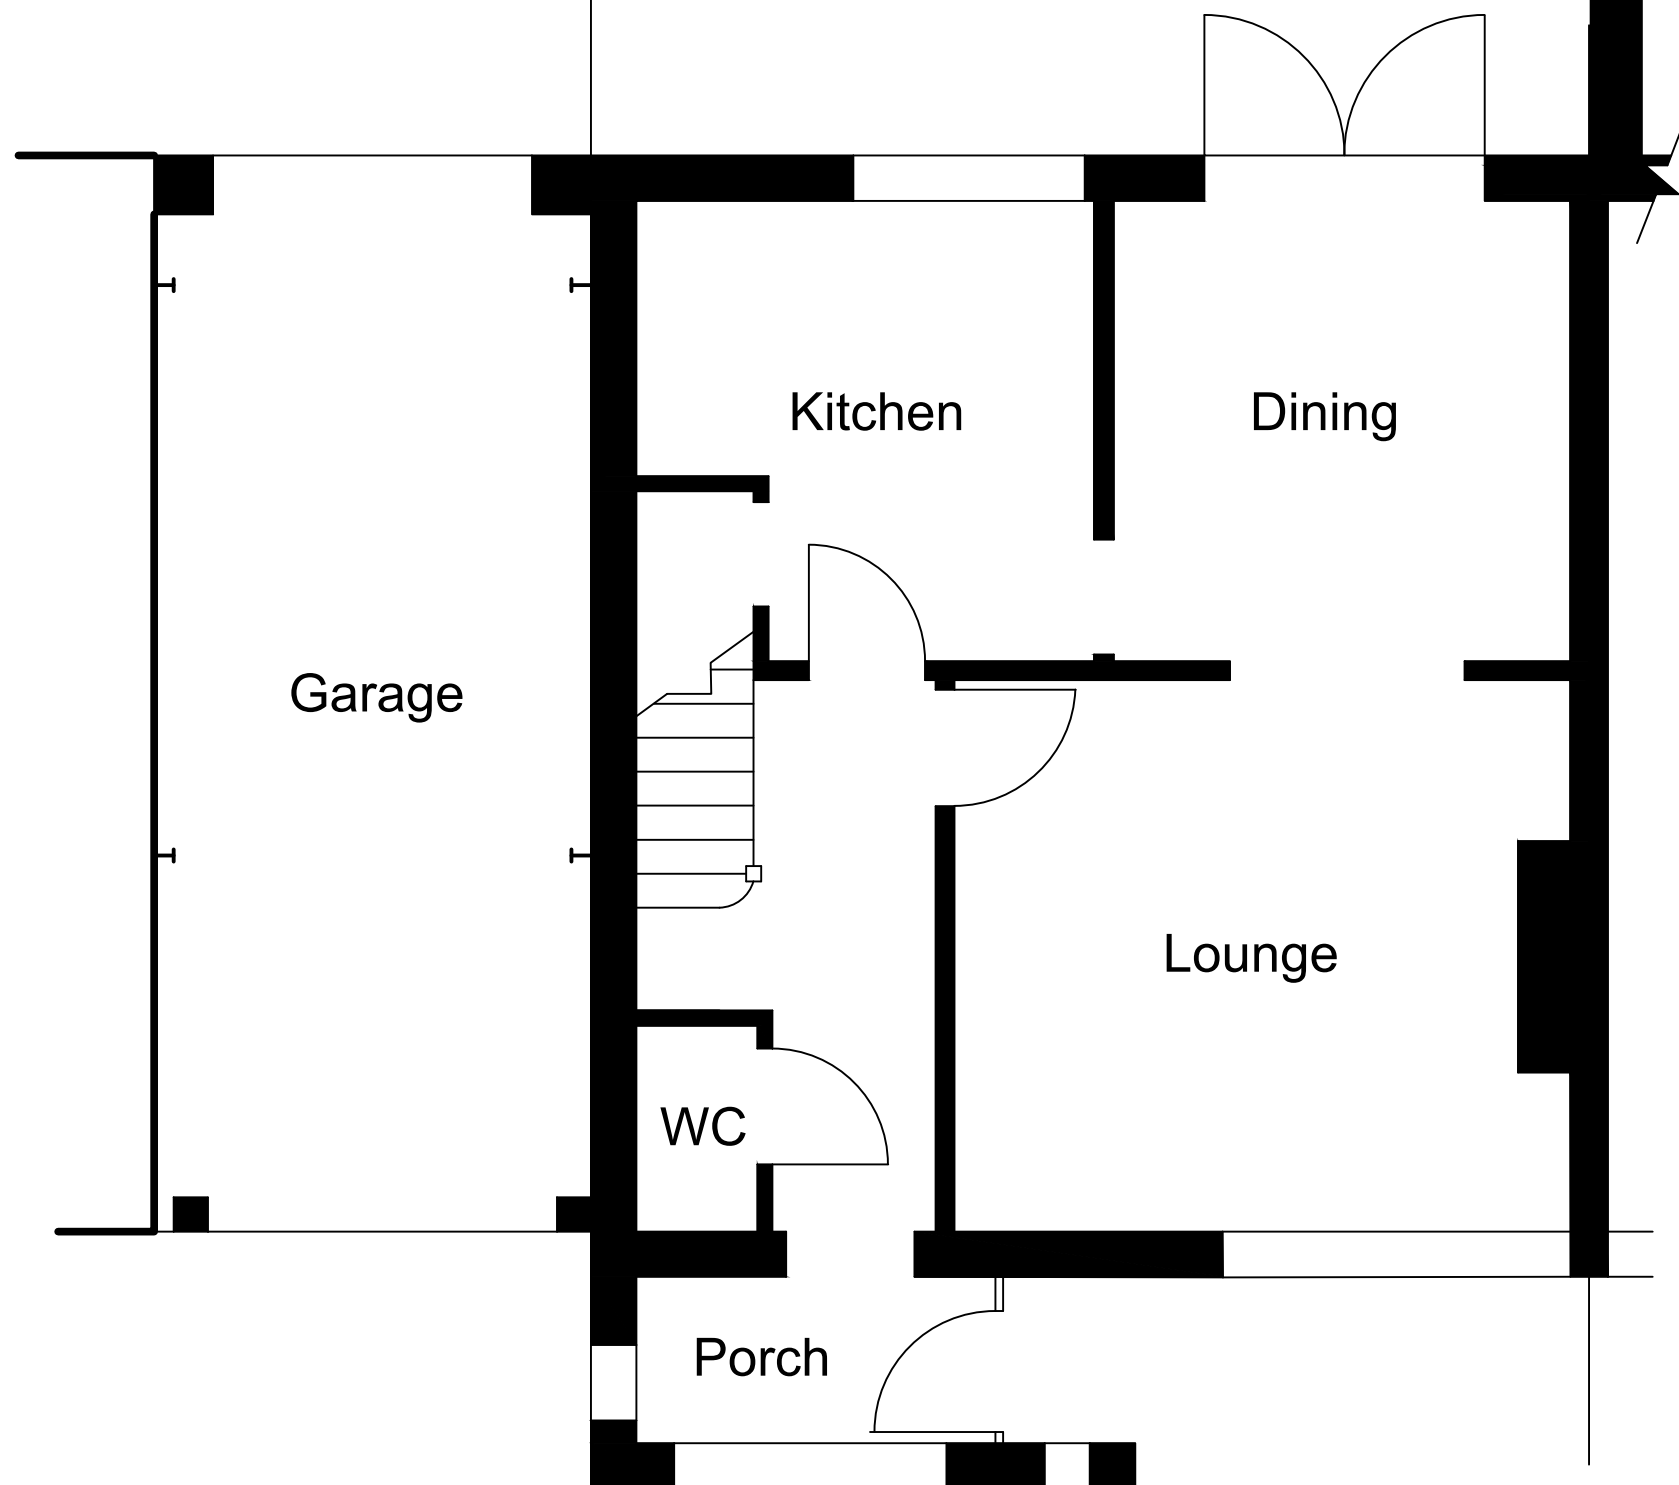

Revision	Note

Client
Mr & Mrs Tuck
9 Kinsbourne Way
SOUTHAMPTON
SO19 6HB

Job Description
Single Storey Rear
Extension and New Roof
over Garage

Drawing Title	Dwg No
Existing G F Plan	002 -

Date	Drawn	Scale
Aug 22	PG	1:50