



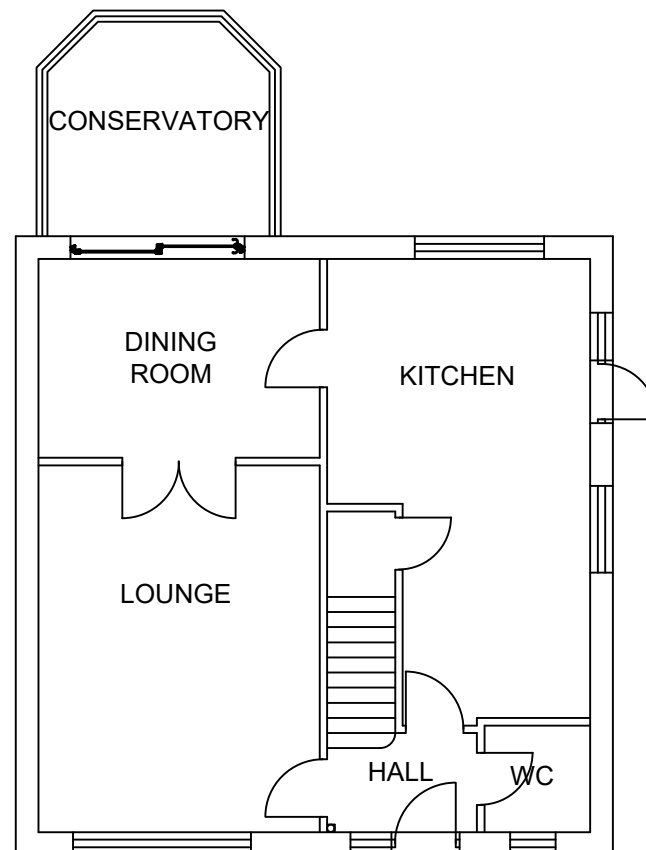

Notes:
Existing physical barrier to remain
This drawing is the copyright of Anglian Home Improvements and must not be re-issued, loaned or copied without their consent.
All dimensions are in millimetres (mm) unless noted otherwise.
Do not use for base laying purposes

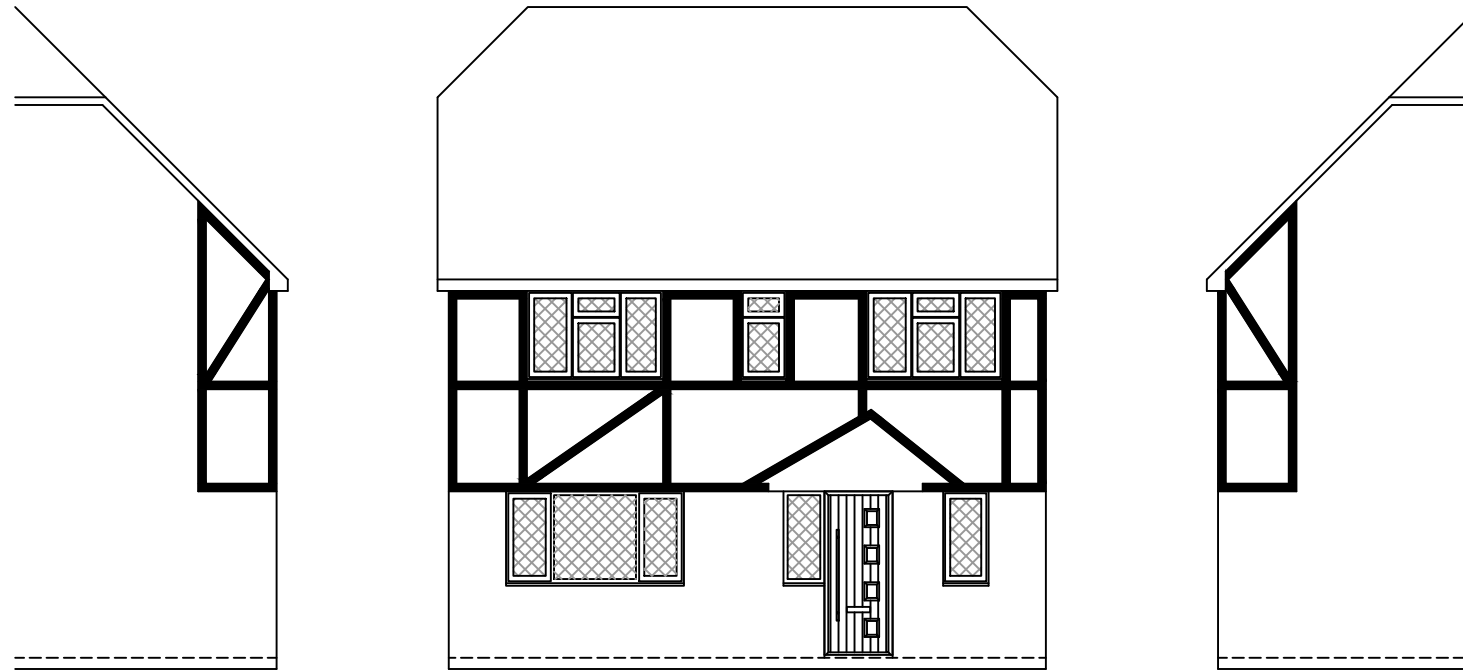

Rev.	Date	Description	Initials



Drawing title: Existing Plan and Elevations		
CONTRACT No. : 30356695		Page 1 of 2
Proposed: Porch at: 31 WALKER GARDENS HEDGE END SOUTHAMPTON HAMPSHIRE, SO30 2RH		
Drawers initials: SF	Scale : 1:100	Date: 22/08/22