




NATIONAL
MAP CENTRE

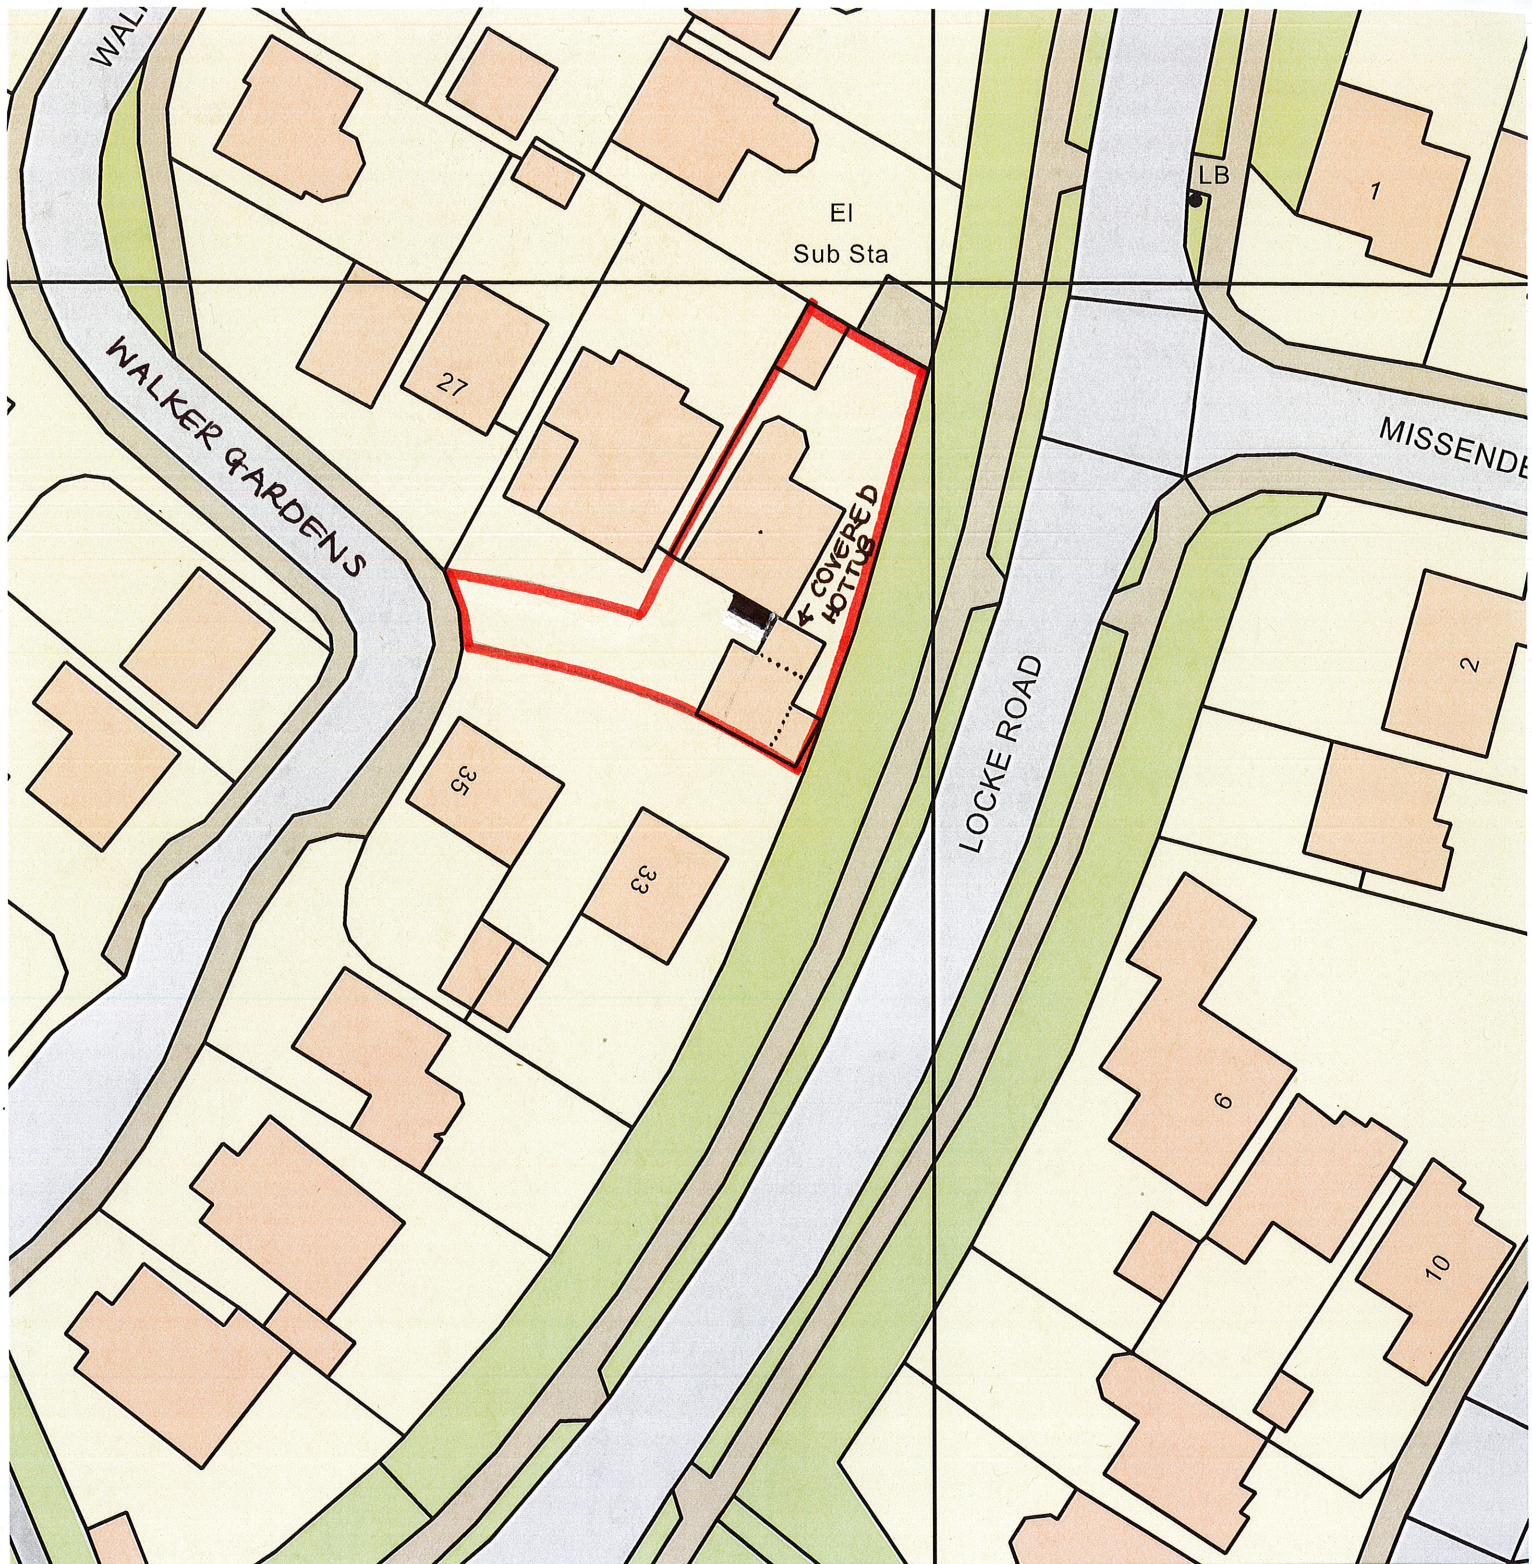

BLOCK PLAN PROPOSED PORCH

A4

Os Licence number 100046950
Our Reference **303/56695**

0 SCALE 1:500 30
METRES

10



Site Address
**31 WALKER GARDENS
HEDGE END
SOUTHAMPTON
HAMPSHIRE
SO30 2RH**