
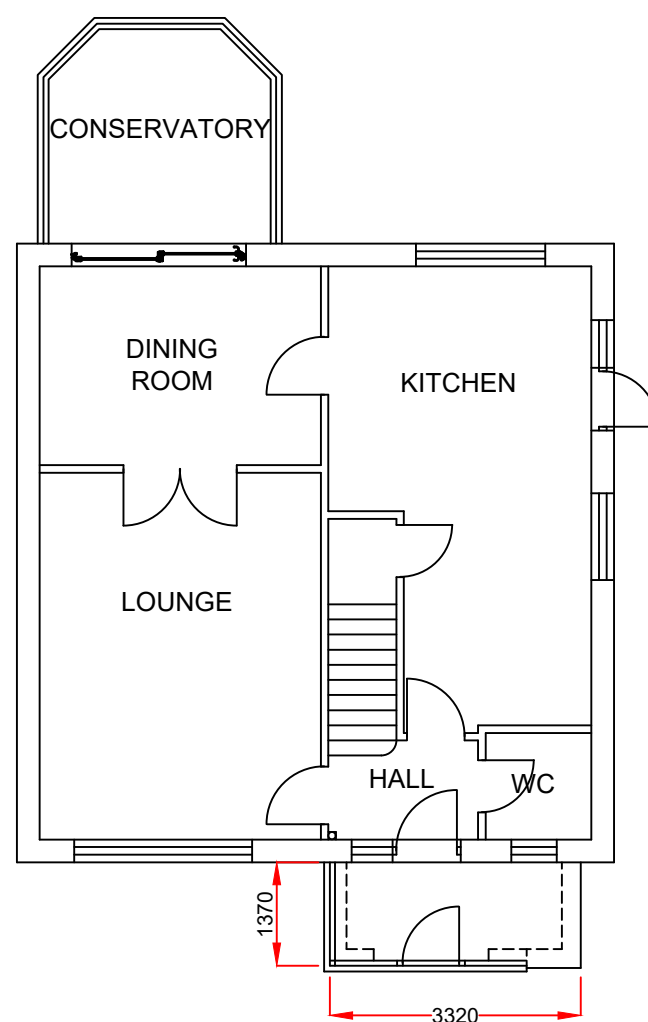


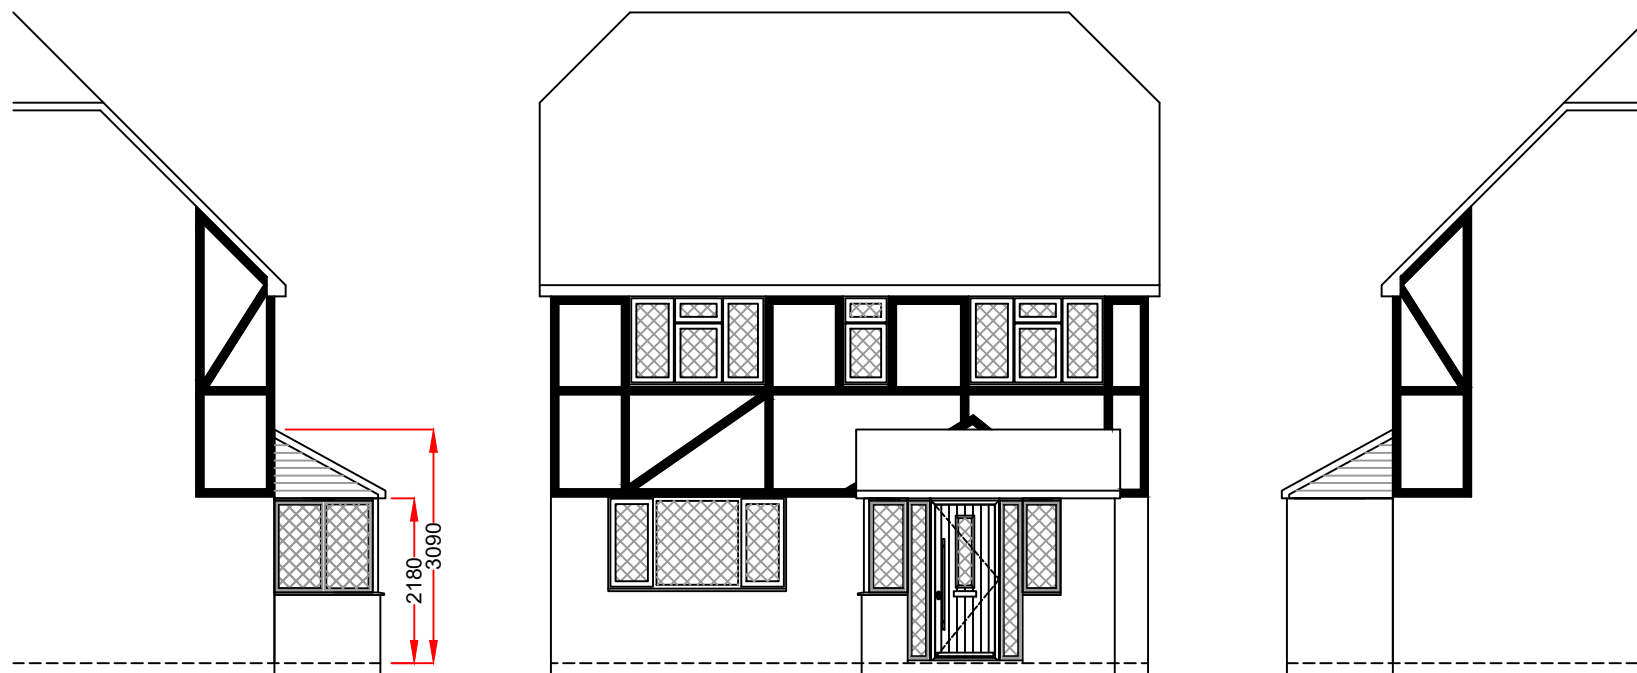

Notes:
Existing physical barrier to remain
This drawing is the copyright of Anglian Home Improvements and must not be re-issued, loaned or copied without their consent.
All dimensions are in millimetres (mm) unless noted otherwise.
Do not use for base laying purposes

Produced on A3 paper

4 3 2 1 0 1:50 Scale Bar 1:100 0 1 2 3 4 5 6 7 8 9 10

Rev.	Date	Description	Initials



Drawing title: Proposed Plan and Elevations		
Contract No. : 30356695		Page 2 of 2
Proposed: Porch At: 31 WALKER GARDENS HEDGE END SOUTHAMPTON HAMPSHIRE, SO30 2RH		
Drawers initials: SF	Scale : 1:100	Date: 22/08/22