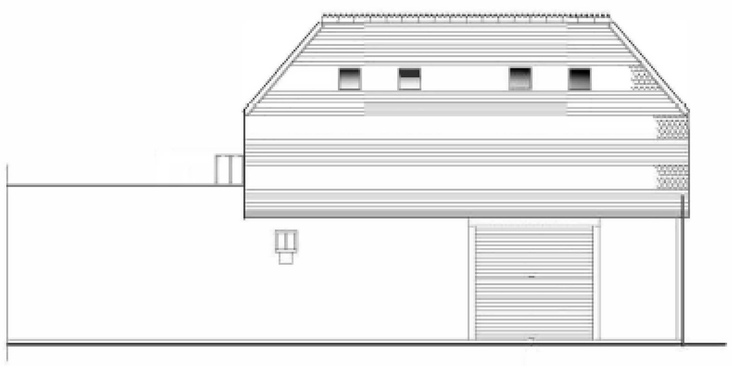

EXISTING NORTH EAST ELEVATION
SCALE 1:100

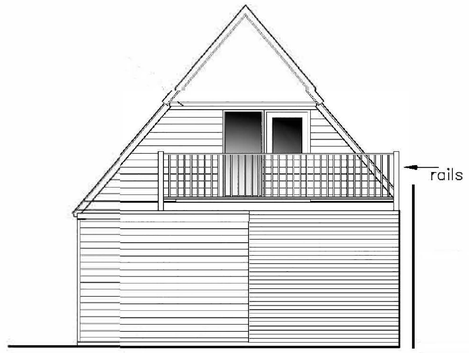

EXISTING SOUTH EAST ELEVATION
SCALE 1:100

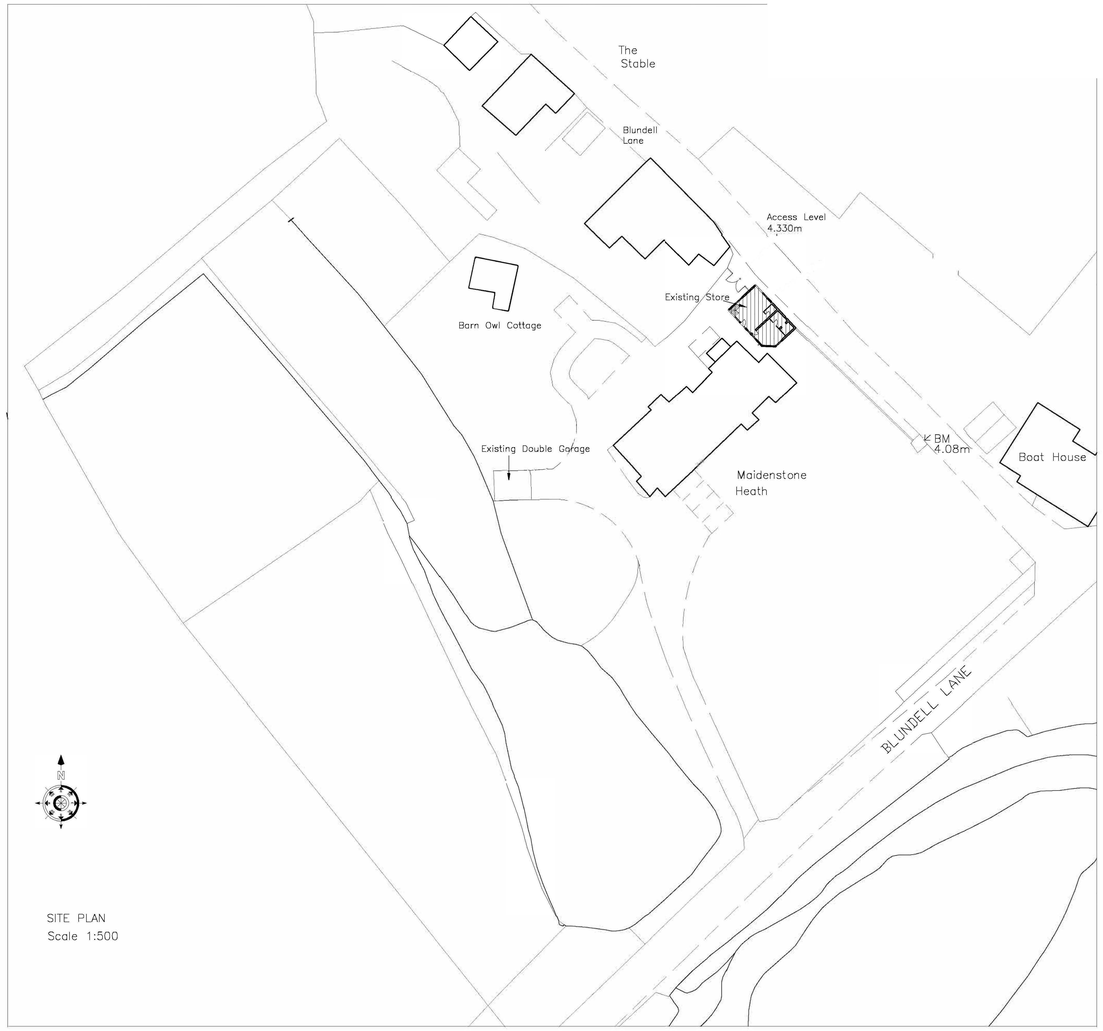

SITE PLAN
Scale 1:500

revisions:

	date	no.
Ordnance Datum Levels added	Sep 05	A

notes:

0 500mm 1M 2M

1:50 @ A1

All dimensions to be checked on site before ordering any materials or commencing any works.
This drawing is not to be scaled. Use figured dimensions only.

client:
Mr & Mrs Misselbrook

project:
Conversion of Existing Store
Maidenstone Heath, Burseldon.

title:
Existing Plans & Elevations.
Location/Block Plan.

scale: 1:50	date: May 2022
drawn by: JM	checked:

drawing no: