




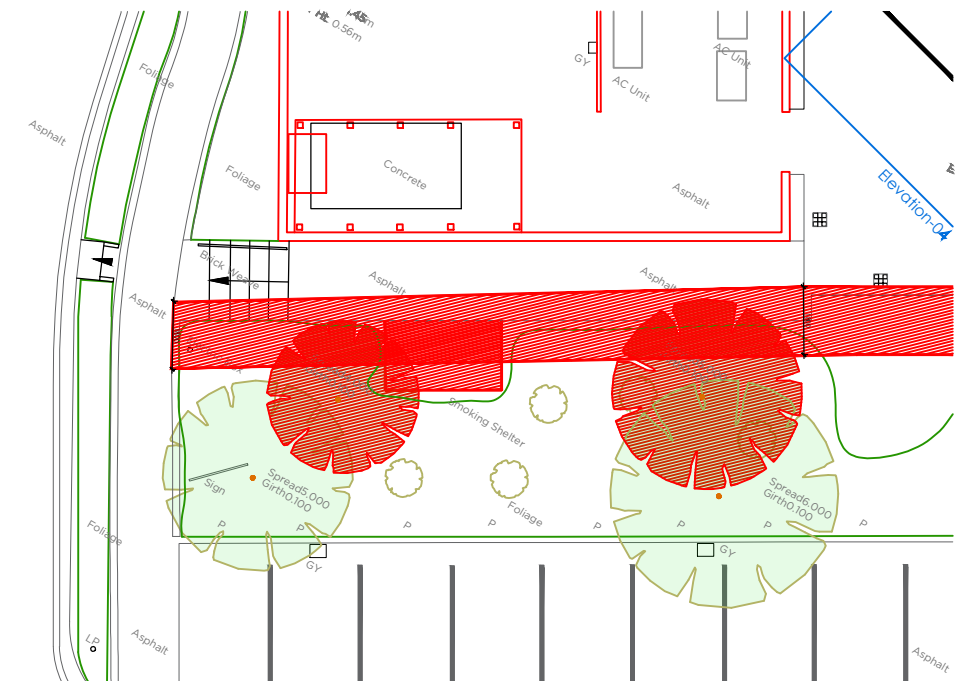

DEMOLITION PLAN

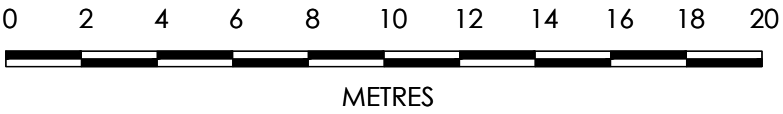

PROPOSED PLAN

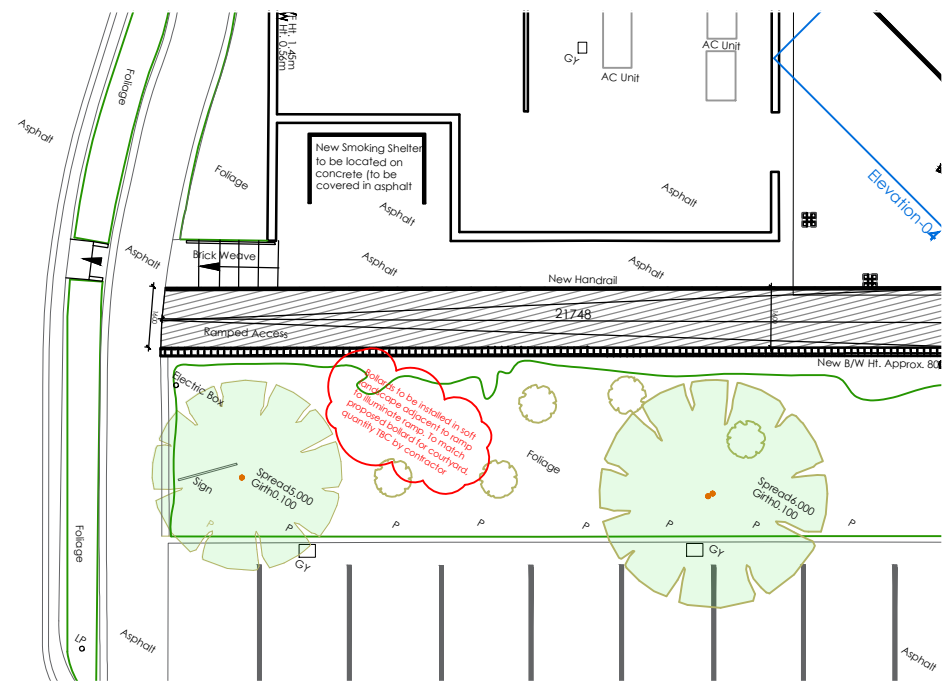

Sketch over existing site photo showing design intent

- Existing smoking shelter to be removed
- Opening to be made in fencing for access to new smoking shelter. Cladding to be changed for horizontal timber slats instead of diagonal timber
- Retaining wall added to contain soft landscape, bollards installed in soft landscape to illuminate pathway
- Existing staircase to be made narrower as per drawing. Ramp to be added adjacent and handrail placed in between to divide ramp and alternate pathway.



PRECEDENT - Stainless steel handrail to be used externally between ramp and pathway to stairs



PRECEDENT - Horizontal timber cladding to be used in place of existing diagonal cladding

P1 PLANNING 01.09.22 LWT

Rev	Revision	Date	By
-----	----------	------	----

NOTES

All setting out dimensions and points will be found on the construction issue drawings

All dimensions to be checked on site prior to commencement of works. Do not scale this drawing

PLANNING

PROJECT
HAMPSHIRE
HOUSE

TITLE
DDA ACCESS PROPOSAL
APPENDIX

SCALE 1:200 @ A3

DATE 01.09.22

DRAWING NO 587/GA/113

REVISION P1



GRAVITY DESIGN

Old Bank Court, Morocco Street, London SE1 3HB
+44(0)20 7089 9134 studio@gravitydesign.uk.com