


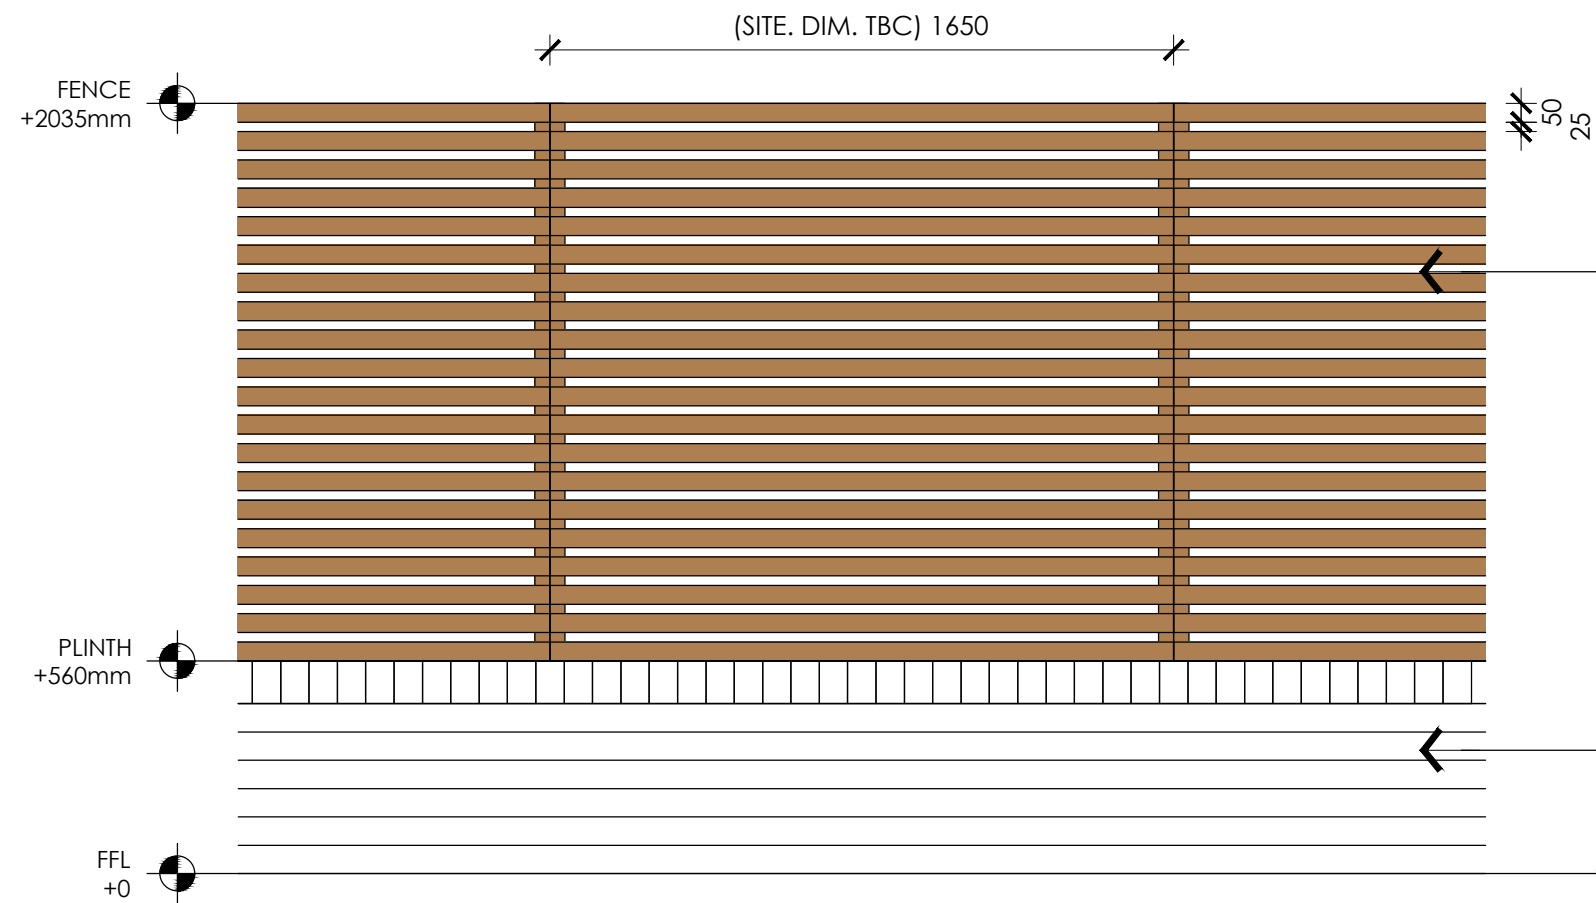

FENCE DETAIL



New horizontal timber slatted fence in place of existing diagonal slatted timber fence

Existing brick plinth to be retained if in suitable condition. To be built to match existing where shown or where in need of repair

P1 PLANNING ISSUE 01.09.22 LWT

Rev	Revision	Date	By
-----	----------	------	----

NOTES

All setting out dimensions and points will be found on the construction issue drawings

All dimensions to be checked on site prior to commencement of works. Do not scale this drawing

PLANNING

PROJECT

HAMPSHIRE

HOUSE

TITLE

PROPOSED TIMBER

FENCE DETAIL

SCALE 1:20 @ A3

DATE 01.09.22

DRAWING NO 587/D/410

REVISION P1



GRAVITY DESIGN

Old Bank Court, Morocco Street, London SE1 3HB
+44(0)20 7089 9134 studio@gravitydesign.co.uk