

General Notes


Scale from this drawing for planning purposes only.

Contractors are to check all dimensions on site prior to any construction work beginning.


This drawing, and all others associated with it, remain the property of King Architecture & Design and are not to be reproduced or amended without the written consent of King Architecture & Design.

Unauthorised use for any purpose is prohibited.

All work undertaken in collaboration with this drawing is to be undertaken to conform to current building regulations and all current building legislation, if divergencies from statutory requirements are shown on the drawings then these should be reported to King Architecture & Design immediately.

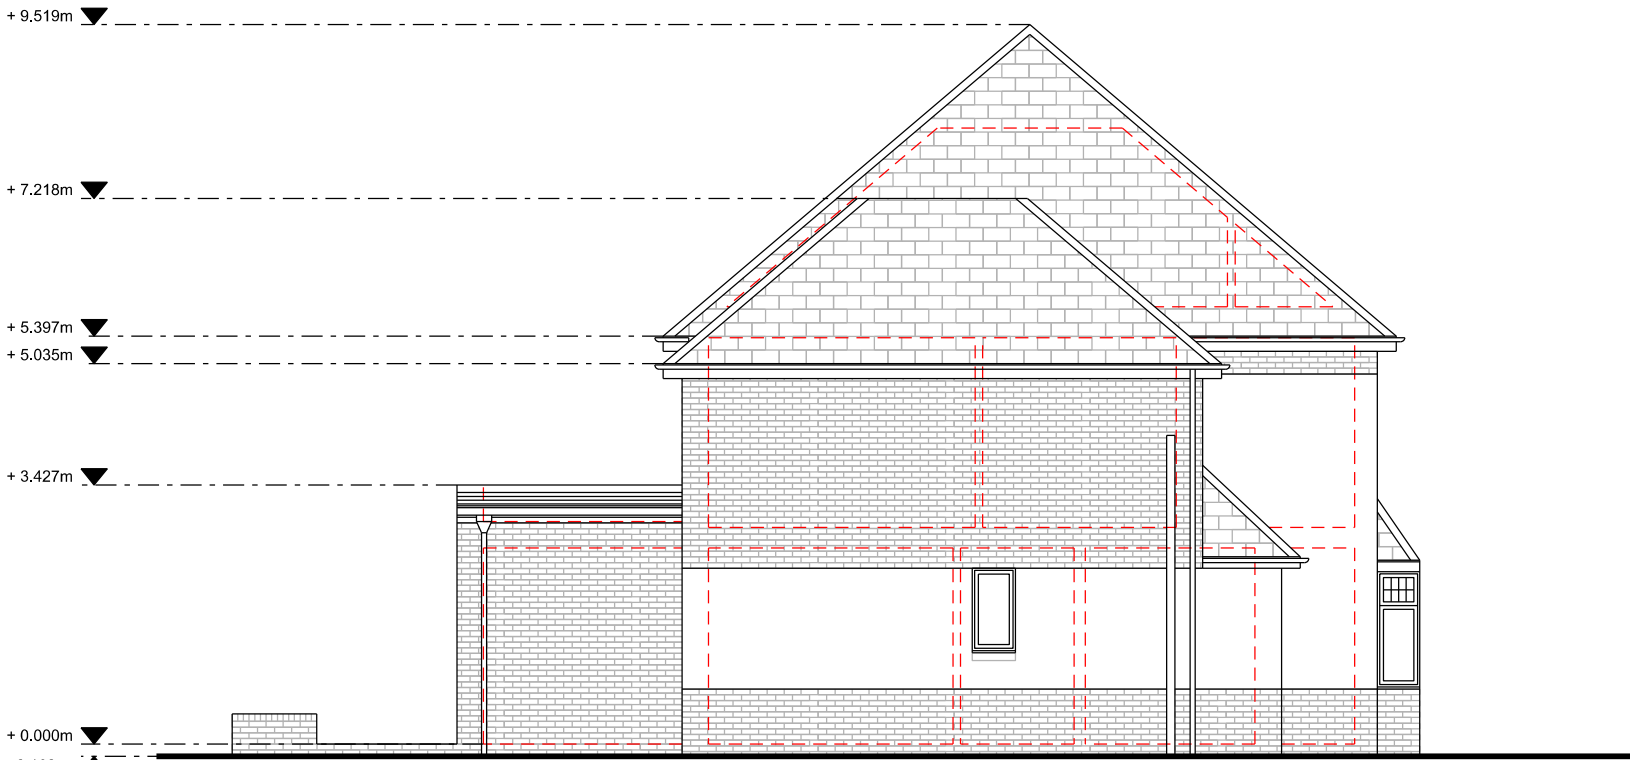

Side Elevation

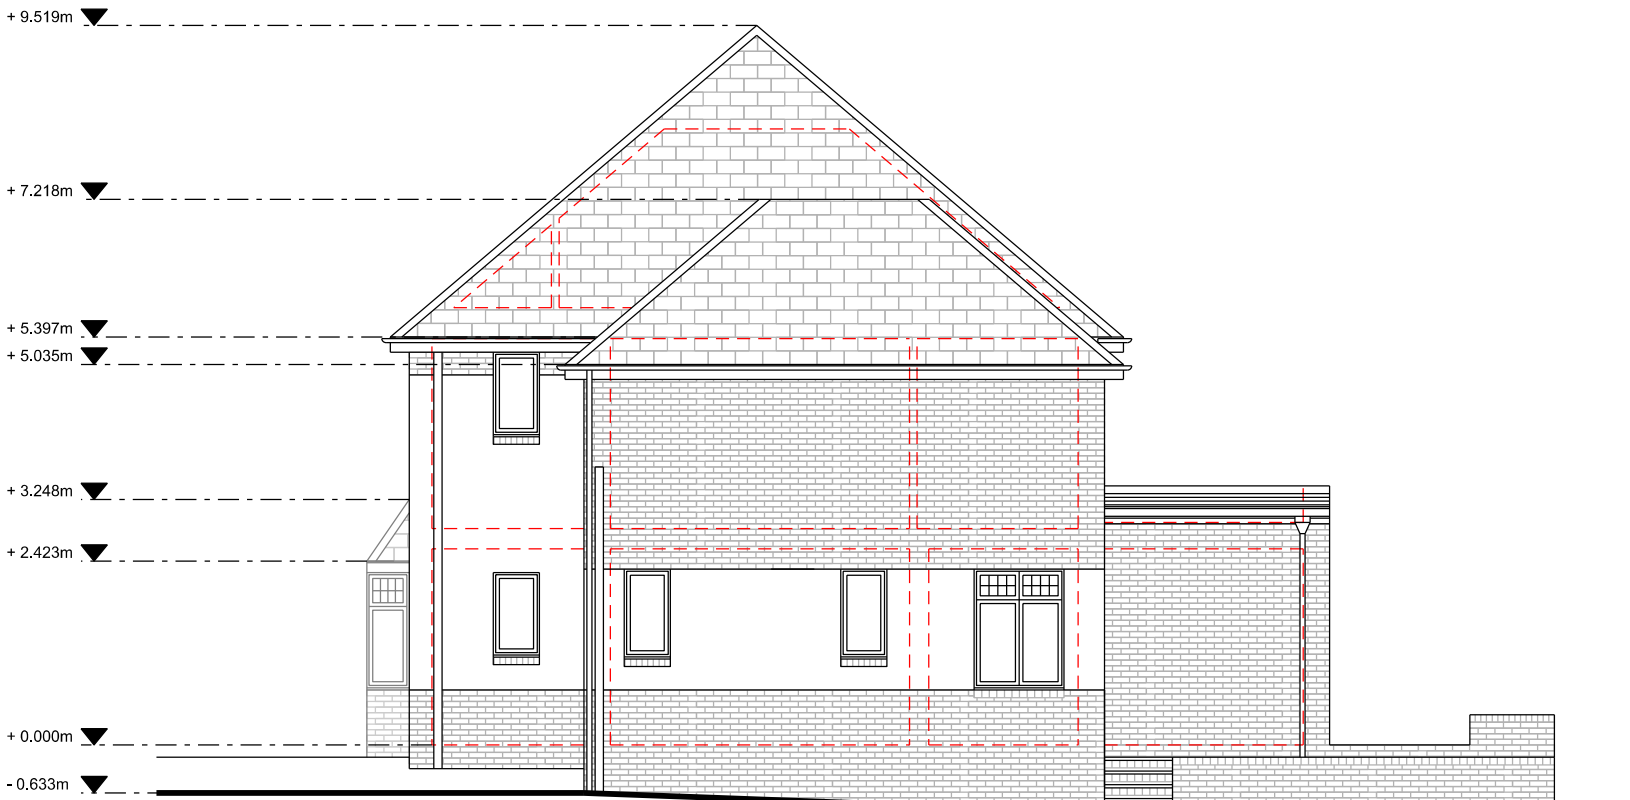

Side Elevation

Page Size

A3

Scale

1:100



K | A | D
King Architecture & Design

39 Alresford Road
Winchester
SO23 0HG

W: www.kingarchitectureanddesign.co.uk
E: admin@kingarchitectureanddesign.co.uk
T: 079 5574 2966

Existing Materials

Walls

- Brown brick
- White render

Roof

- Single ply flat roof
- Brown clay tiles

Windows

- White painted timber
- Velux roof lights

Doors

- Grey painted timber

Guttering, Downpipes & Fascias

- Grey painted timber fascias with black iron guttering and downpipes

Rev	Date	Description
Project Address		Client
70 Lakewood Road, Chandler's Ford, Eastleigh, SO53 5AA		Diane Burns
		Local Authority
		Eastleigh Borough Council
Project Status		Drawing Description
Design		Existing Elevations
Project No.		Drawing No.
075		MS - 202
Date		Revision
27/08/2022		-