




Proposed South Side Elevation - 1:100



Proposed North Side Elevation - 1:100

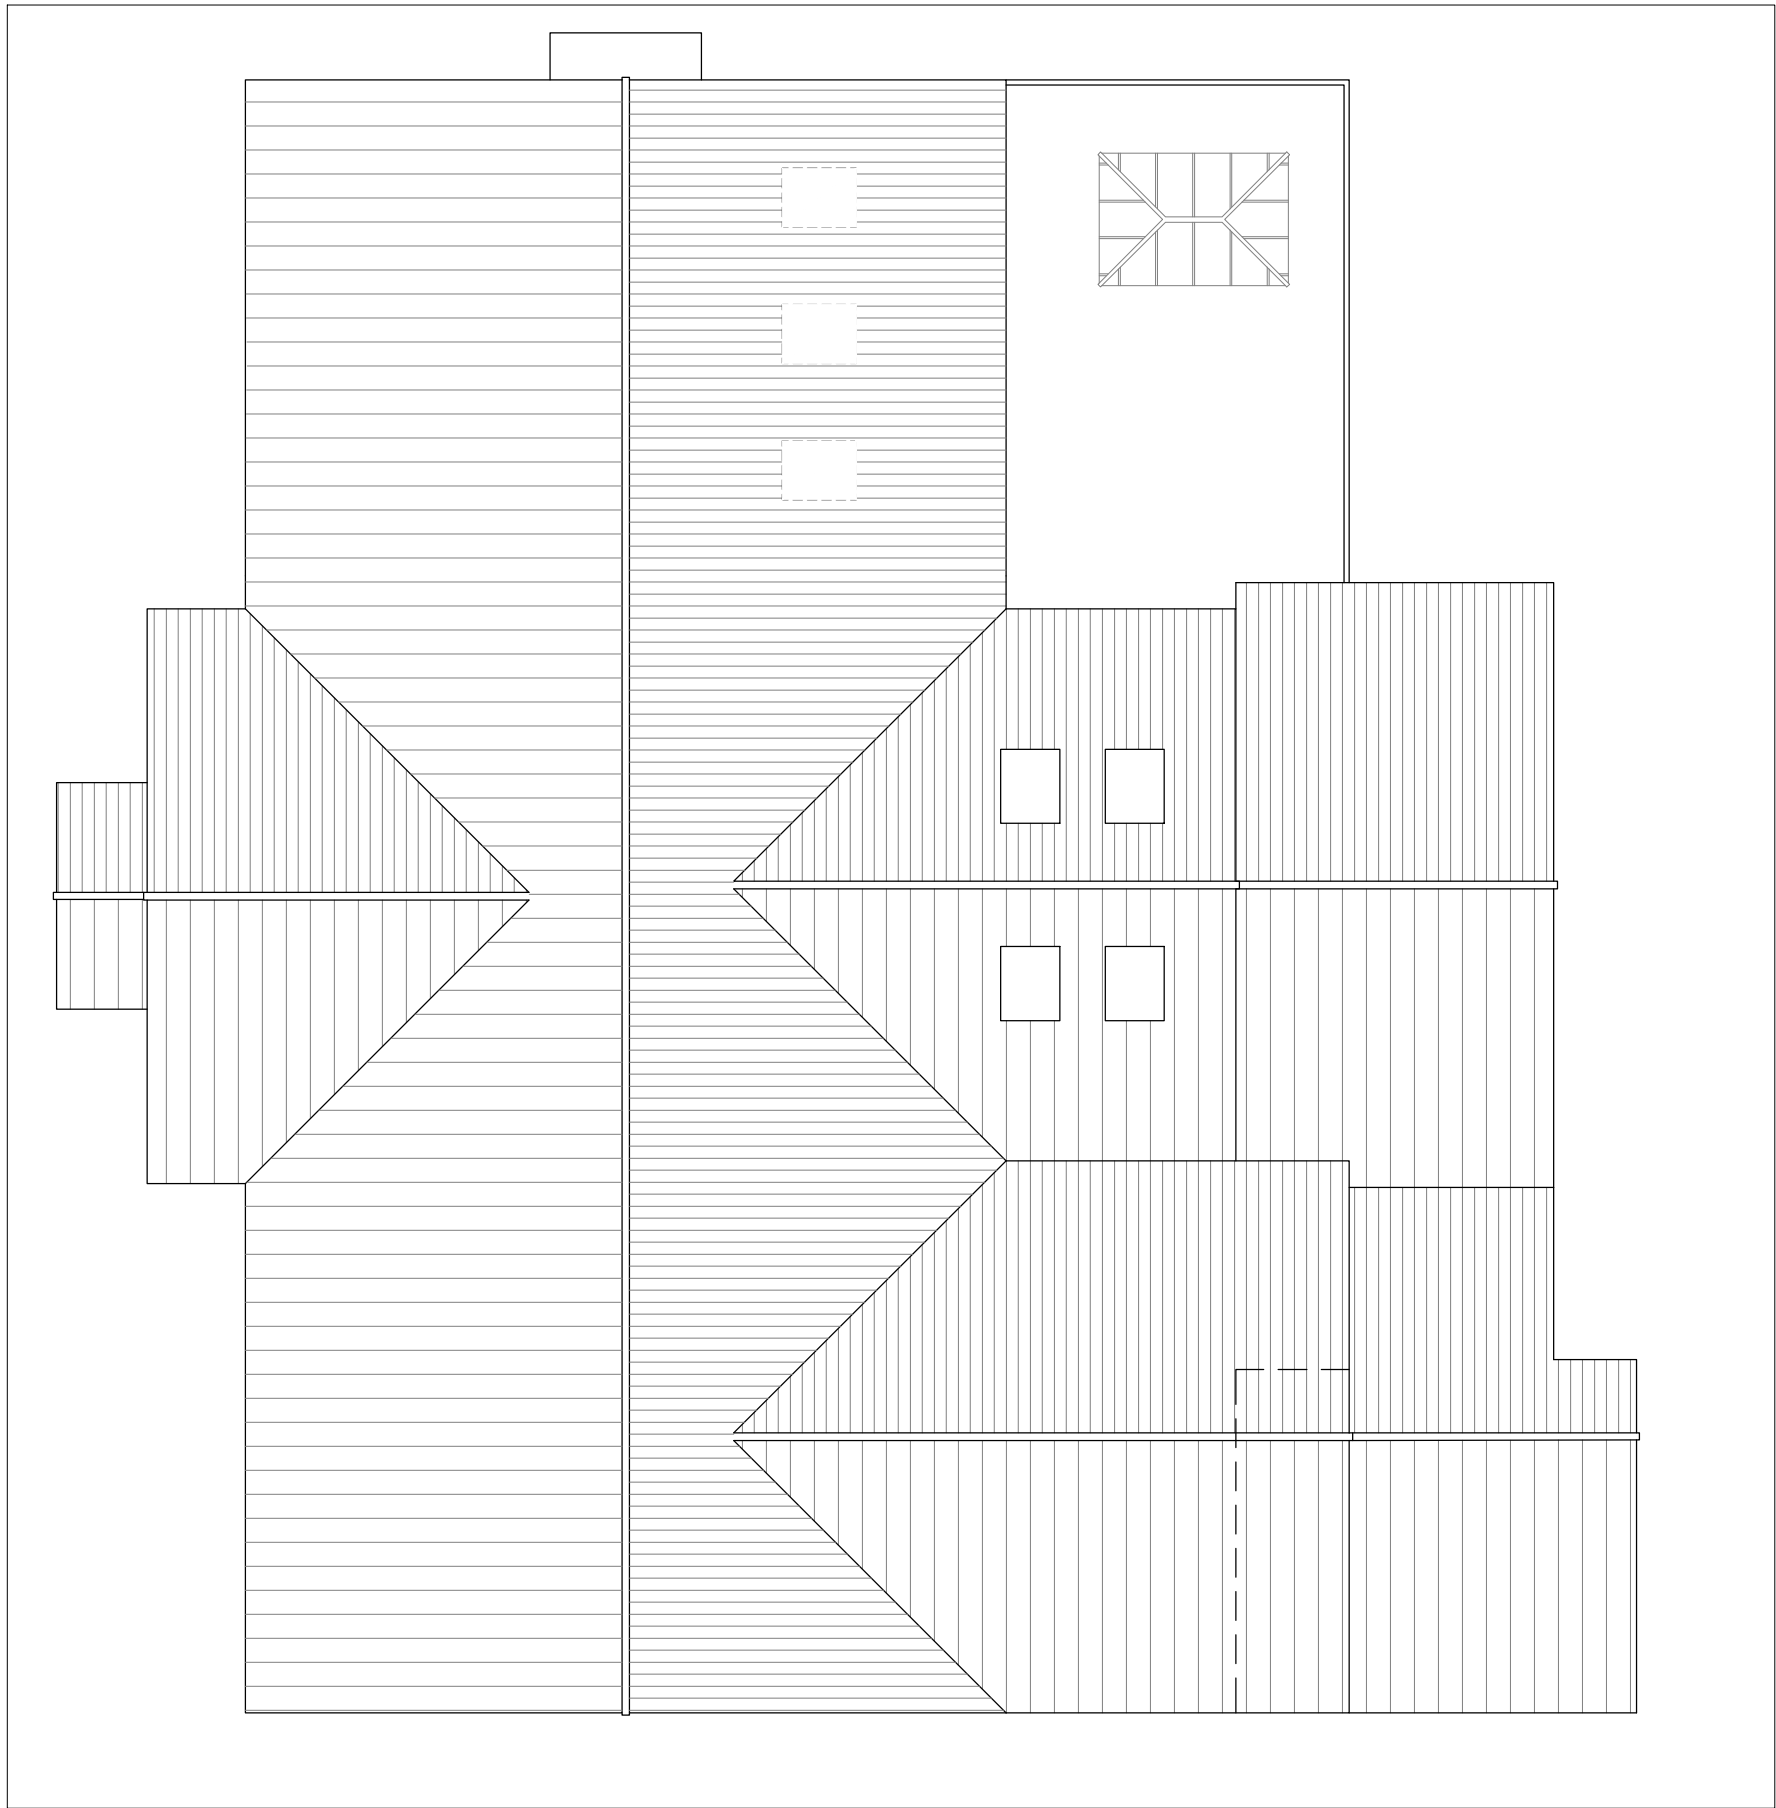

Proposed Roof Plan - 1:100



Proposed Front Elevation - 1:100



Proposed Rear Elevation - 1:100

0m 1m 2m 3m 4m 5m 6m 7m 8m 9m 10m

K NIGHT
A ARCHITECTURAL
D DESIGN

K.A.D. Ltd.
First Floor Unit 7
The Quarterdeck
Port Solent
PO6 4TP
T: 01489 660194
E: admin@k-a-d.co.uk
W: www.k-a-d.co.uk

Client
MR AND MRS B. KING
Drawing
PROPOSED ELEVATIONS

Project
HATTS COPOSE FARM
BROOK LANE
BOTLEY
SO30 2ER

Scale
1:100@A3
Date
OCT 2021

Project no.	Sequential	Bldg/Floor	Detail	Rev
KAD	05	A	PP	E