
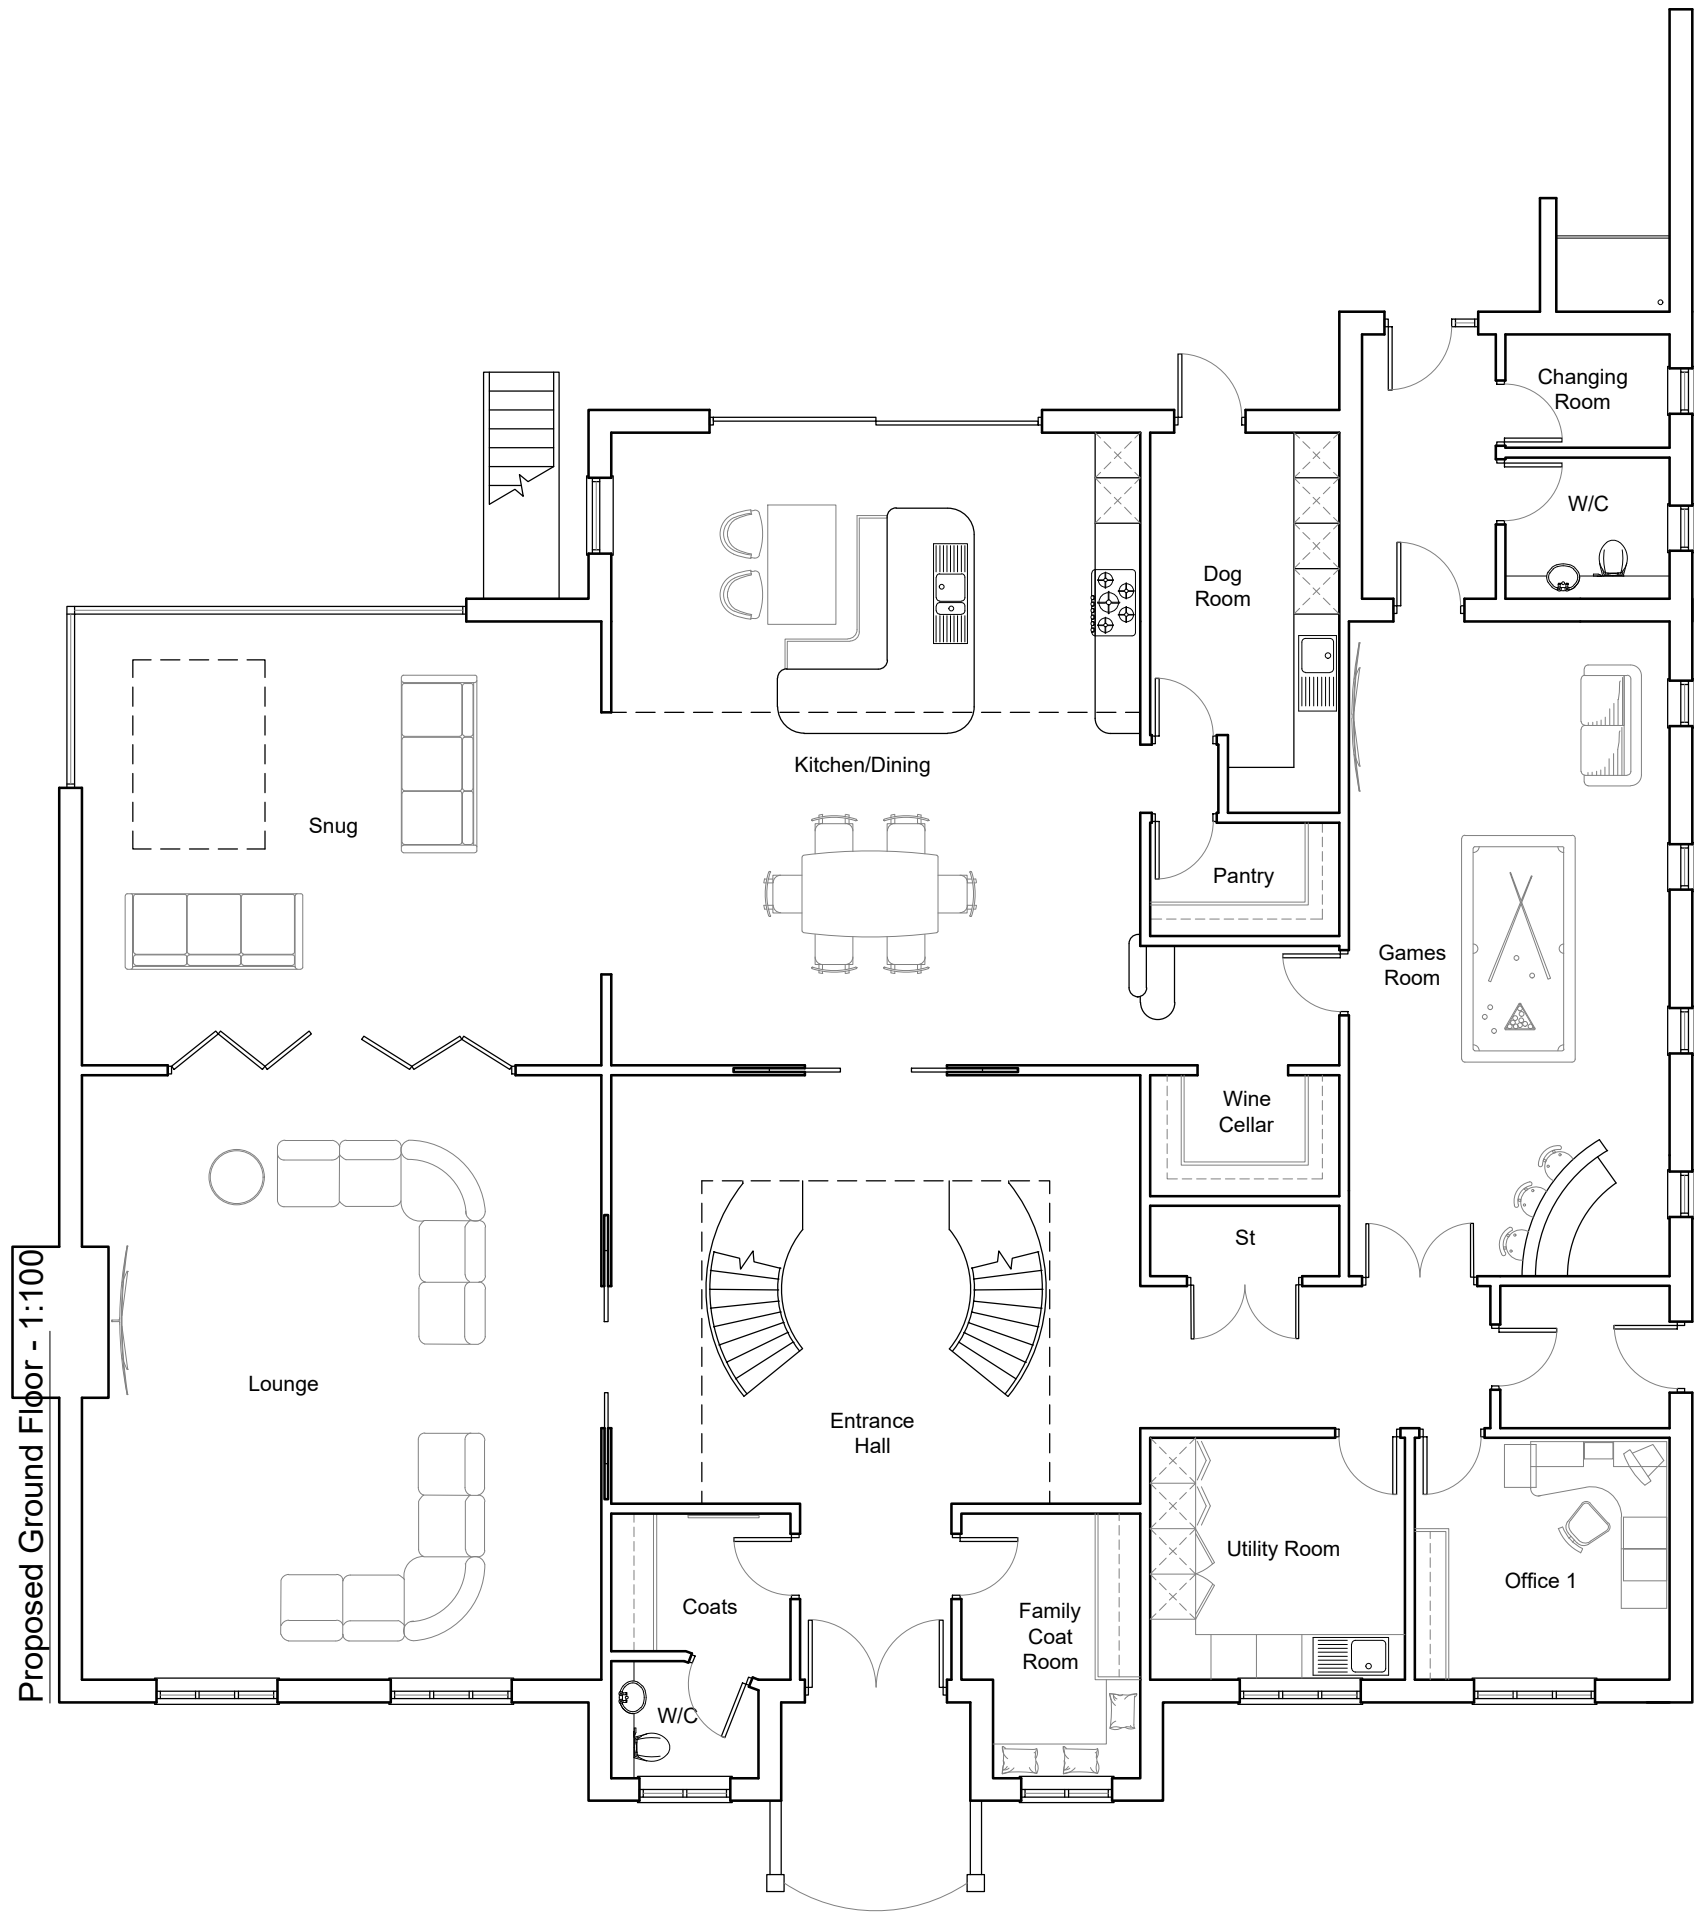


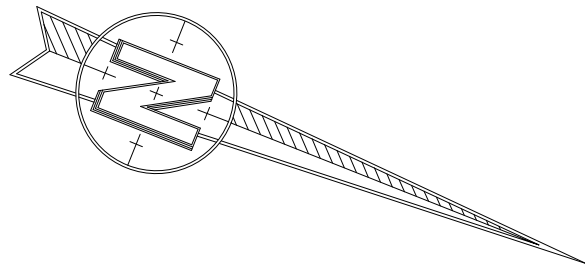

0m 1m 2m 3m 4m 5m 6m 7m 8m 9m 10m

Rev	Revision	By	Date

KNIGHT
AARCHITECTURAL
DDESIGN

K.A.D. Ltd.
First Floor Unit 7
The Quarterdeck
Port Solent
PO6 4TP
T: 01489 660194
E: admin@k-a-d.co.uk
W: www.k-a-d.co.uk

Client

MR AND MRS B. KING

Project

HATTS COPSE FARM
BROOK LANE
BOTLEY
SO30 2ER

Drawing

PROPOSED NEW-BUILD OF MAIN HOUSE

Scale	Date
1:100@A2	OCT 2021

Project no.	Sequential	Bldg/Floor	Detail	Rev
KAD	04	A	PP	E