



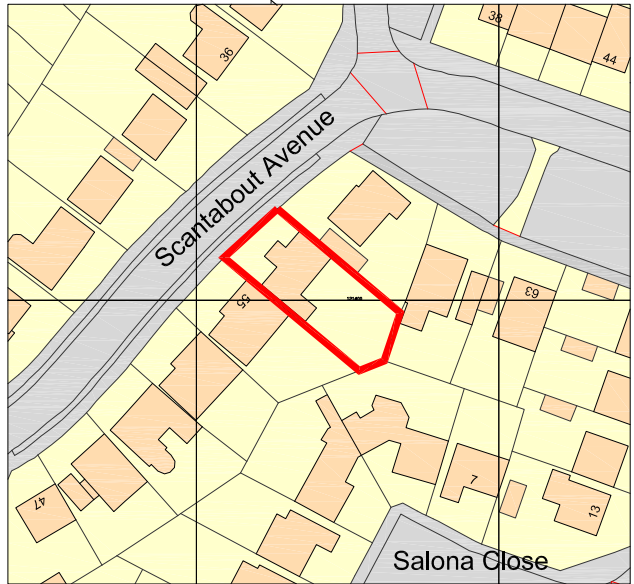

Ordnance Survey, (c) Crown Copyright 2022. All rights reserved. Licence number 100022432

Site Location Plan
Scale 1:1250

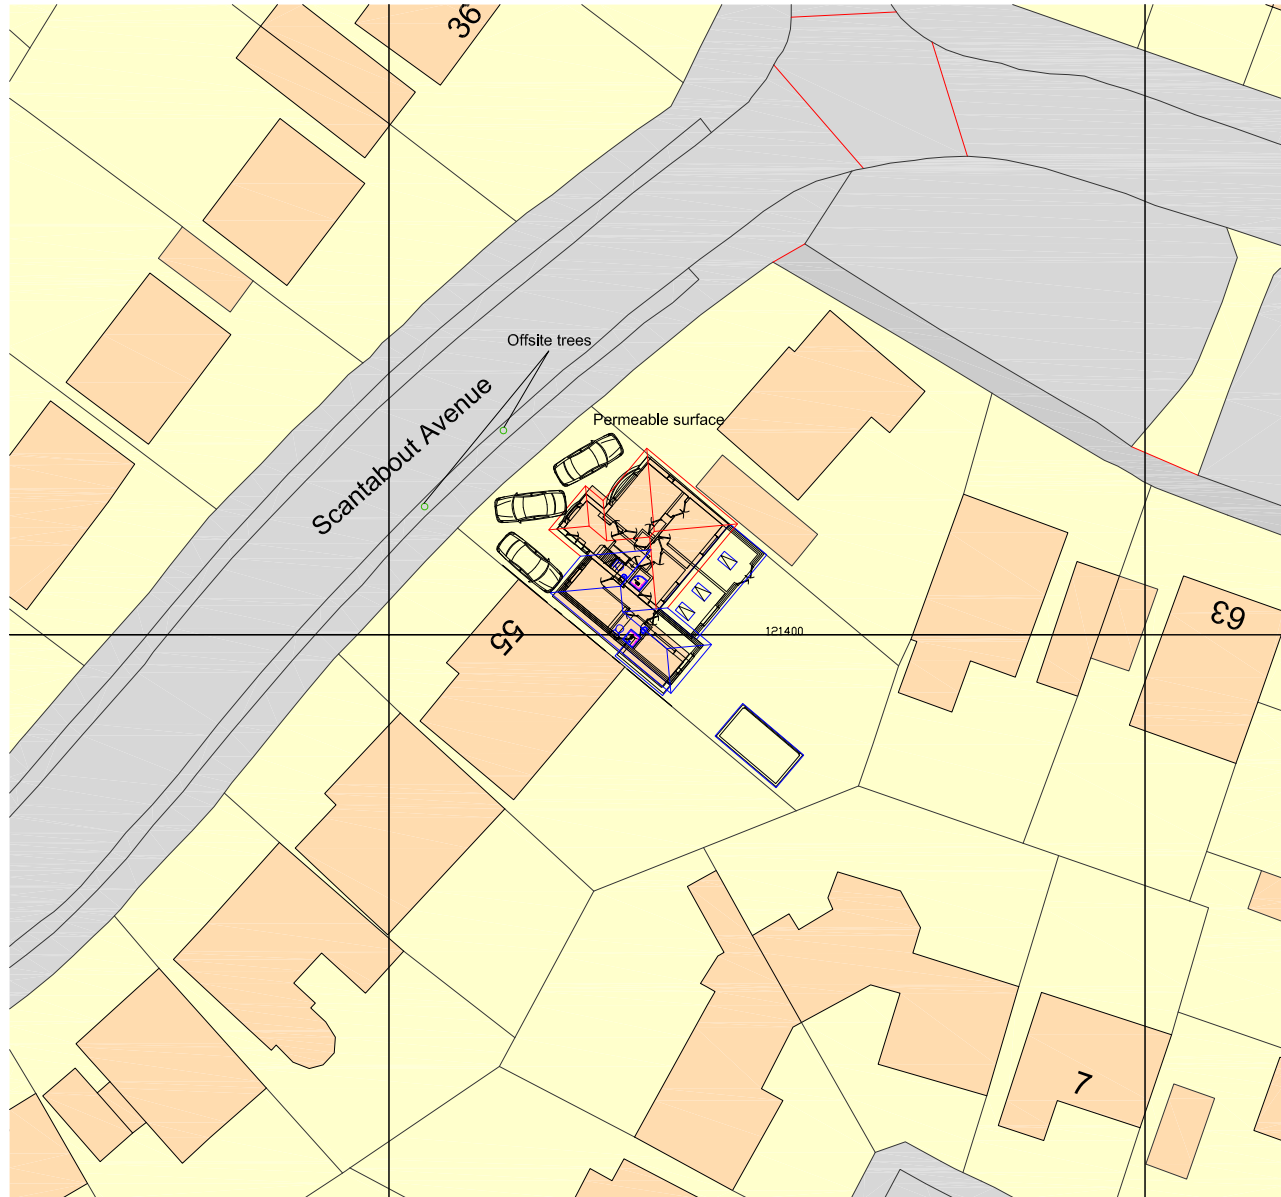


Block Plan
Scale 1:500



0 5 10
mtrs

0 1 2 3 4 5
mtrs
1:100 @ A2
mm 0 1000 2000 3000 4000 5000

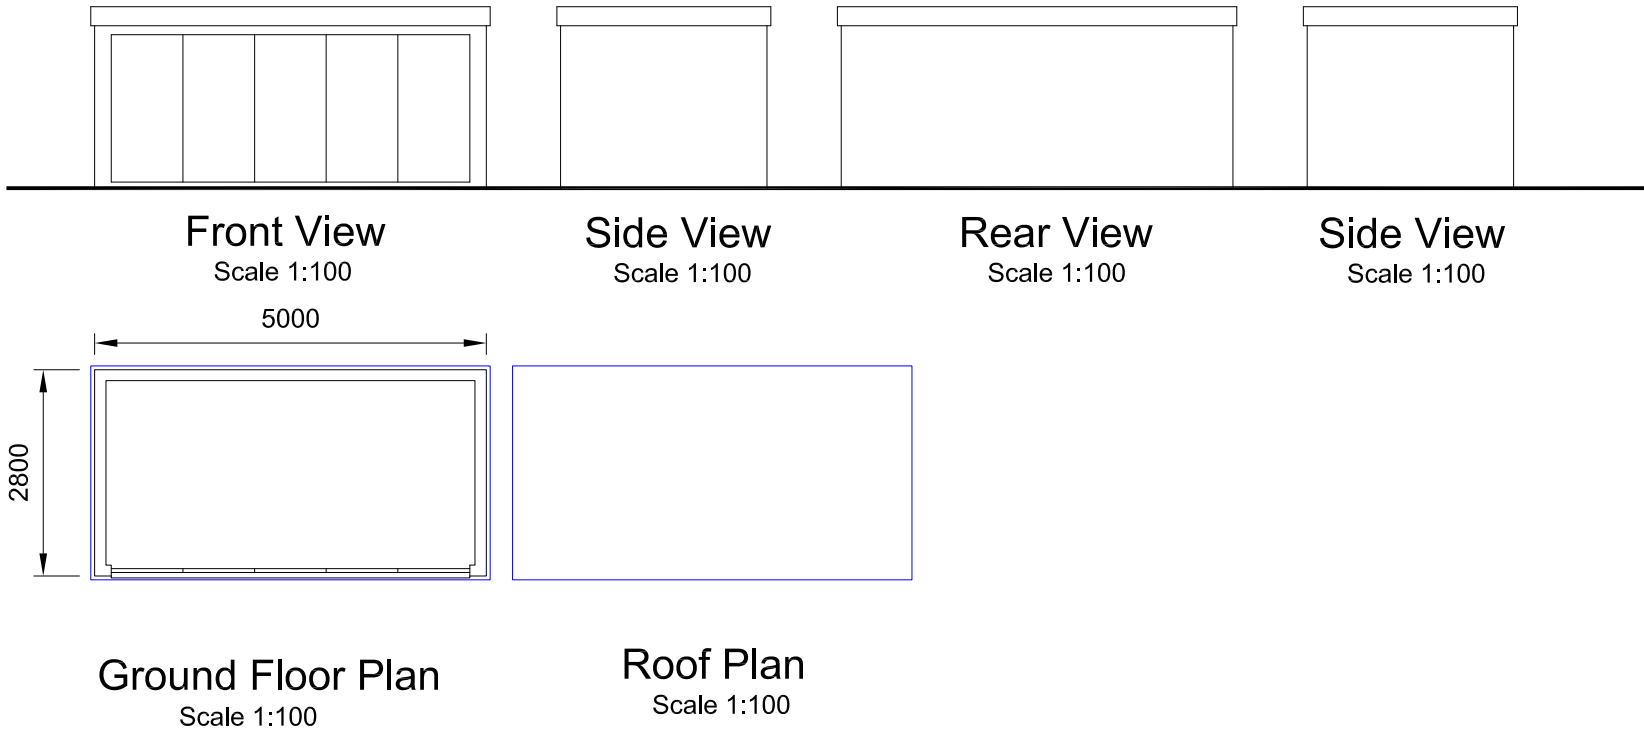

Notes
All dimensions and details to be checked on site by builder prior to commencement of works.
This plan must not be acted upon until it has been approved by the Local Authority.
Client to conform to party wall act of 1996 if required.

B		
A	12/09/2022	Parking Revisions
	Date	Revisions

Drawing Title.

Maps

SITE ADDRESS	CLIENT ADDRESS
57 Scantabout Avenue Chandlers Ford Eastleigh SO53 2PG	

as noted	PAPER SIZE A2
Scale.	
July 2022	Drawn by. <i>R.N.S.</i>
Date.	

Sanders Design Services Ltd
95 Cedar Road
Hythe
Southampton
SO45 3PX
www.sandersdesignservices.co.uk
info@sandersdesignservices.co.uk
023 8020 7195

Drawing No	rdh sht 3	Revision	A
------------	-----------	----------	---