



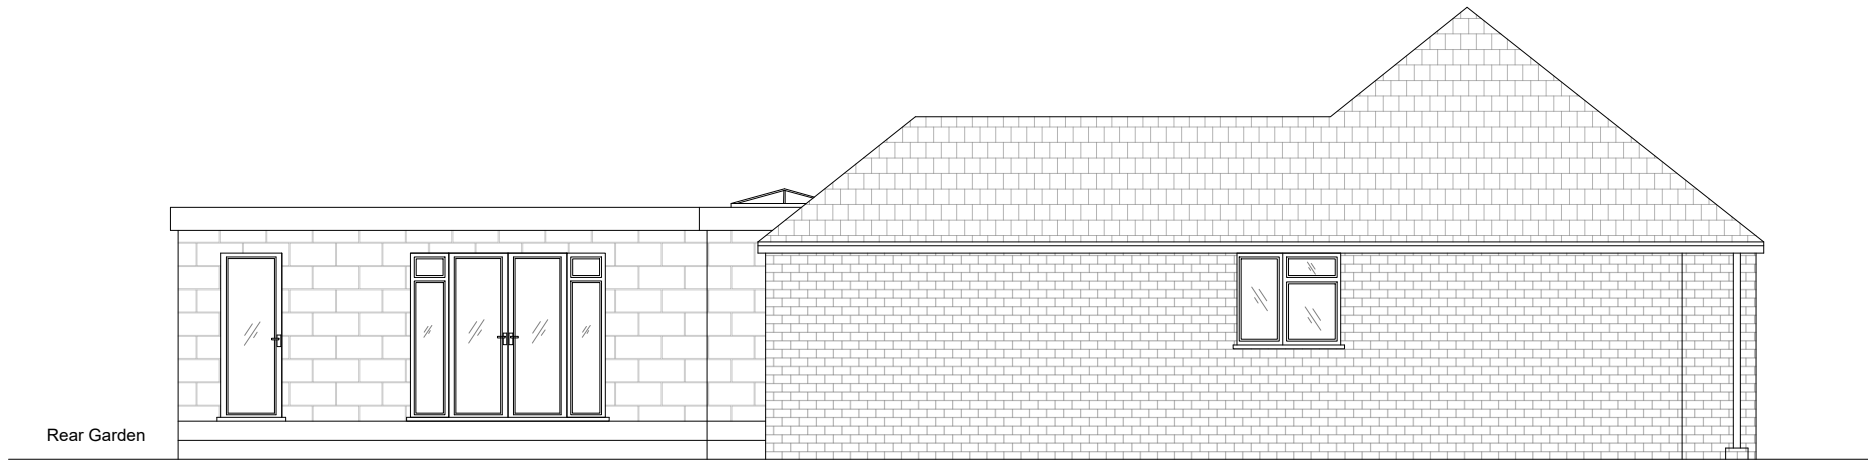

Existing Side Elevation  
1:100 @A3

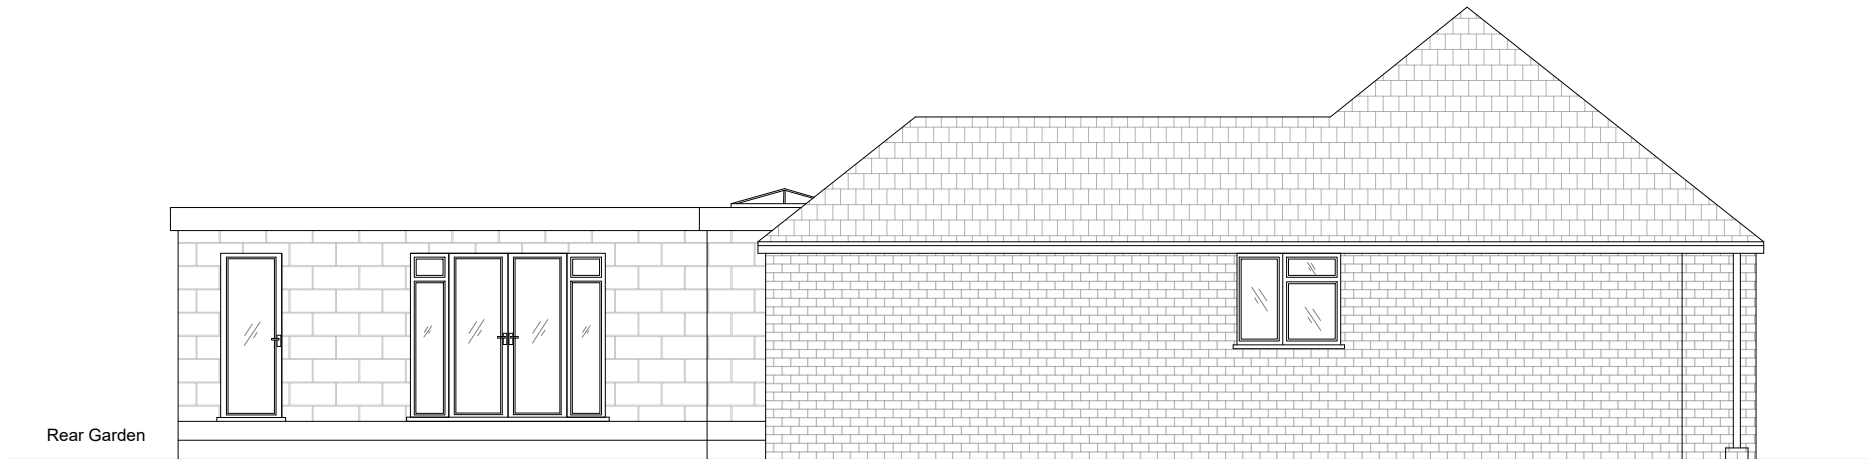

Proposed Side Elevation  
1:100 @A3

NOTE: THE NEW FACADE MEMBERS SHALL BE  
COMPATIBLE WITH THE EXISTING FACADE.



**NA PLANNING LTD**

19 St James Park road, Shirley,  
Southampton, SO16 6HL  
TEL: 077 4569 6432  
E-MAIL: [info@naplanning.co.uk](mailto:info@naplanning.co.uk)  
WEB: [www.naplanning.co.uk](http://www.naplanning.co.uk)

Project  
42 Common Road SO531HP,  
Southampton

Drawing  
  
Additional Side Porch

Title  
  
Existing & Proposed Side Elevation

Drawing Status:

|                     |                |                    |
|---------------------|----------------|--------------------|
| Scale<br>1:100 @ A3 | Drawn<br>N.ALI | Date<br>06.09.2022 |
| Project<br>289      | Page<br>05     | Revision<br>P3     |