

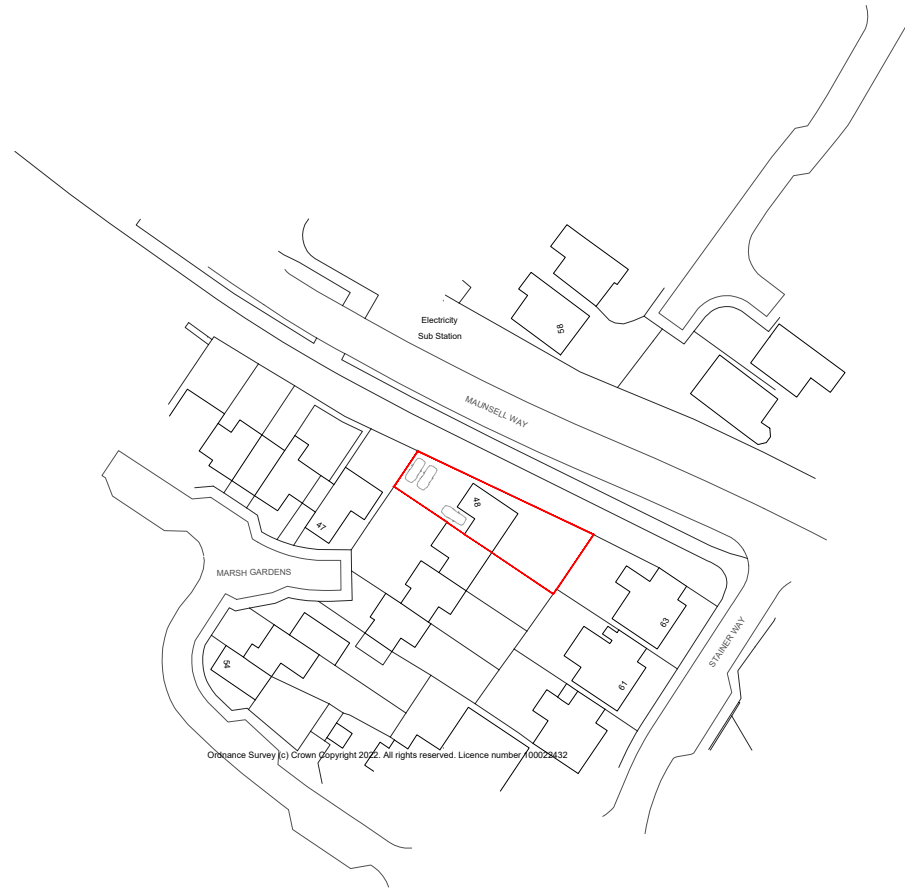


THIS DRAWING MAY ONLY BE SCALED FOR THE PURPOSE OF PLANNING PERMISSION

THIS IS A PLANNING DRAWING AND IS NOT SUITABLE FOR CONSTRUCTION PURPOSES

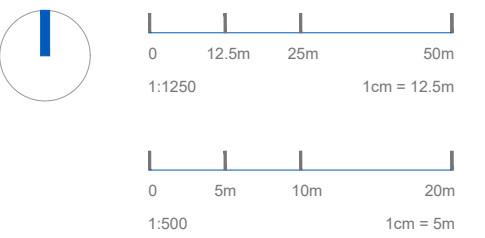

Existing Location Plan 1:1250

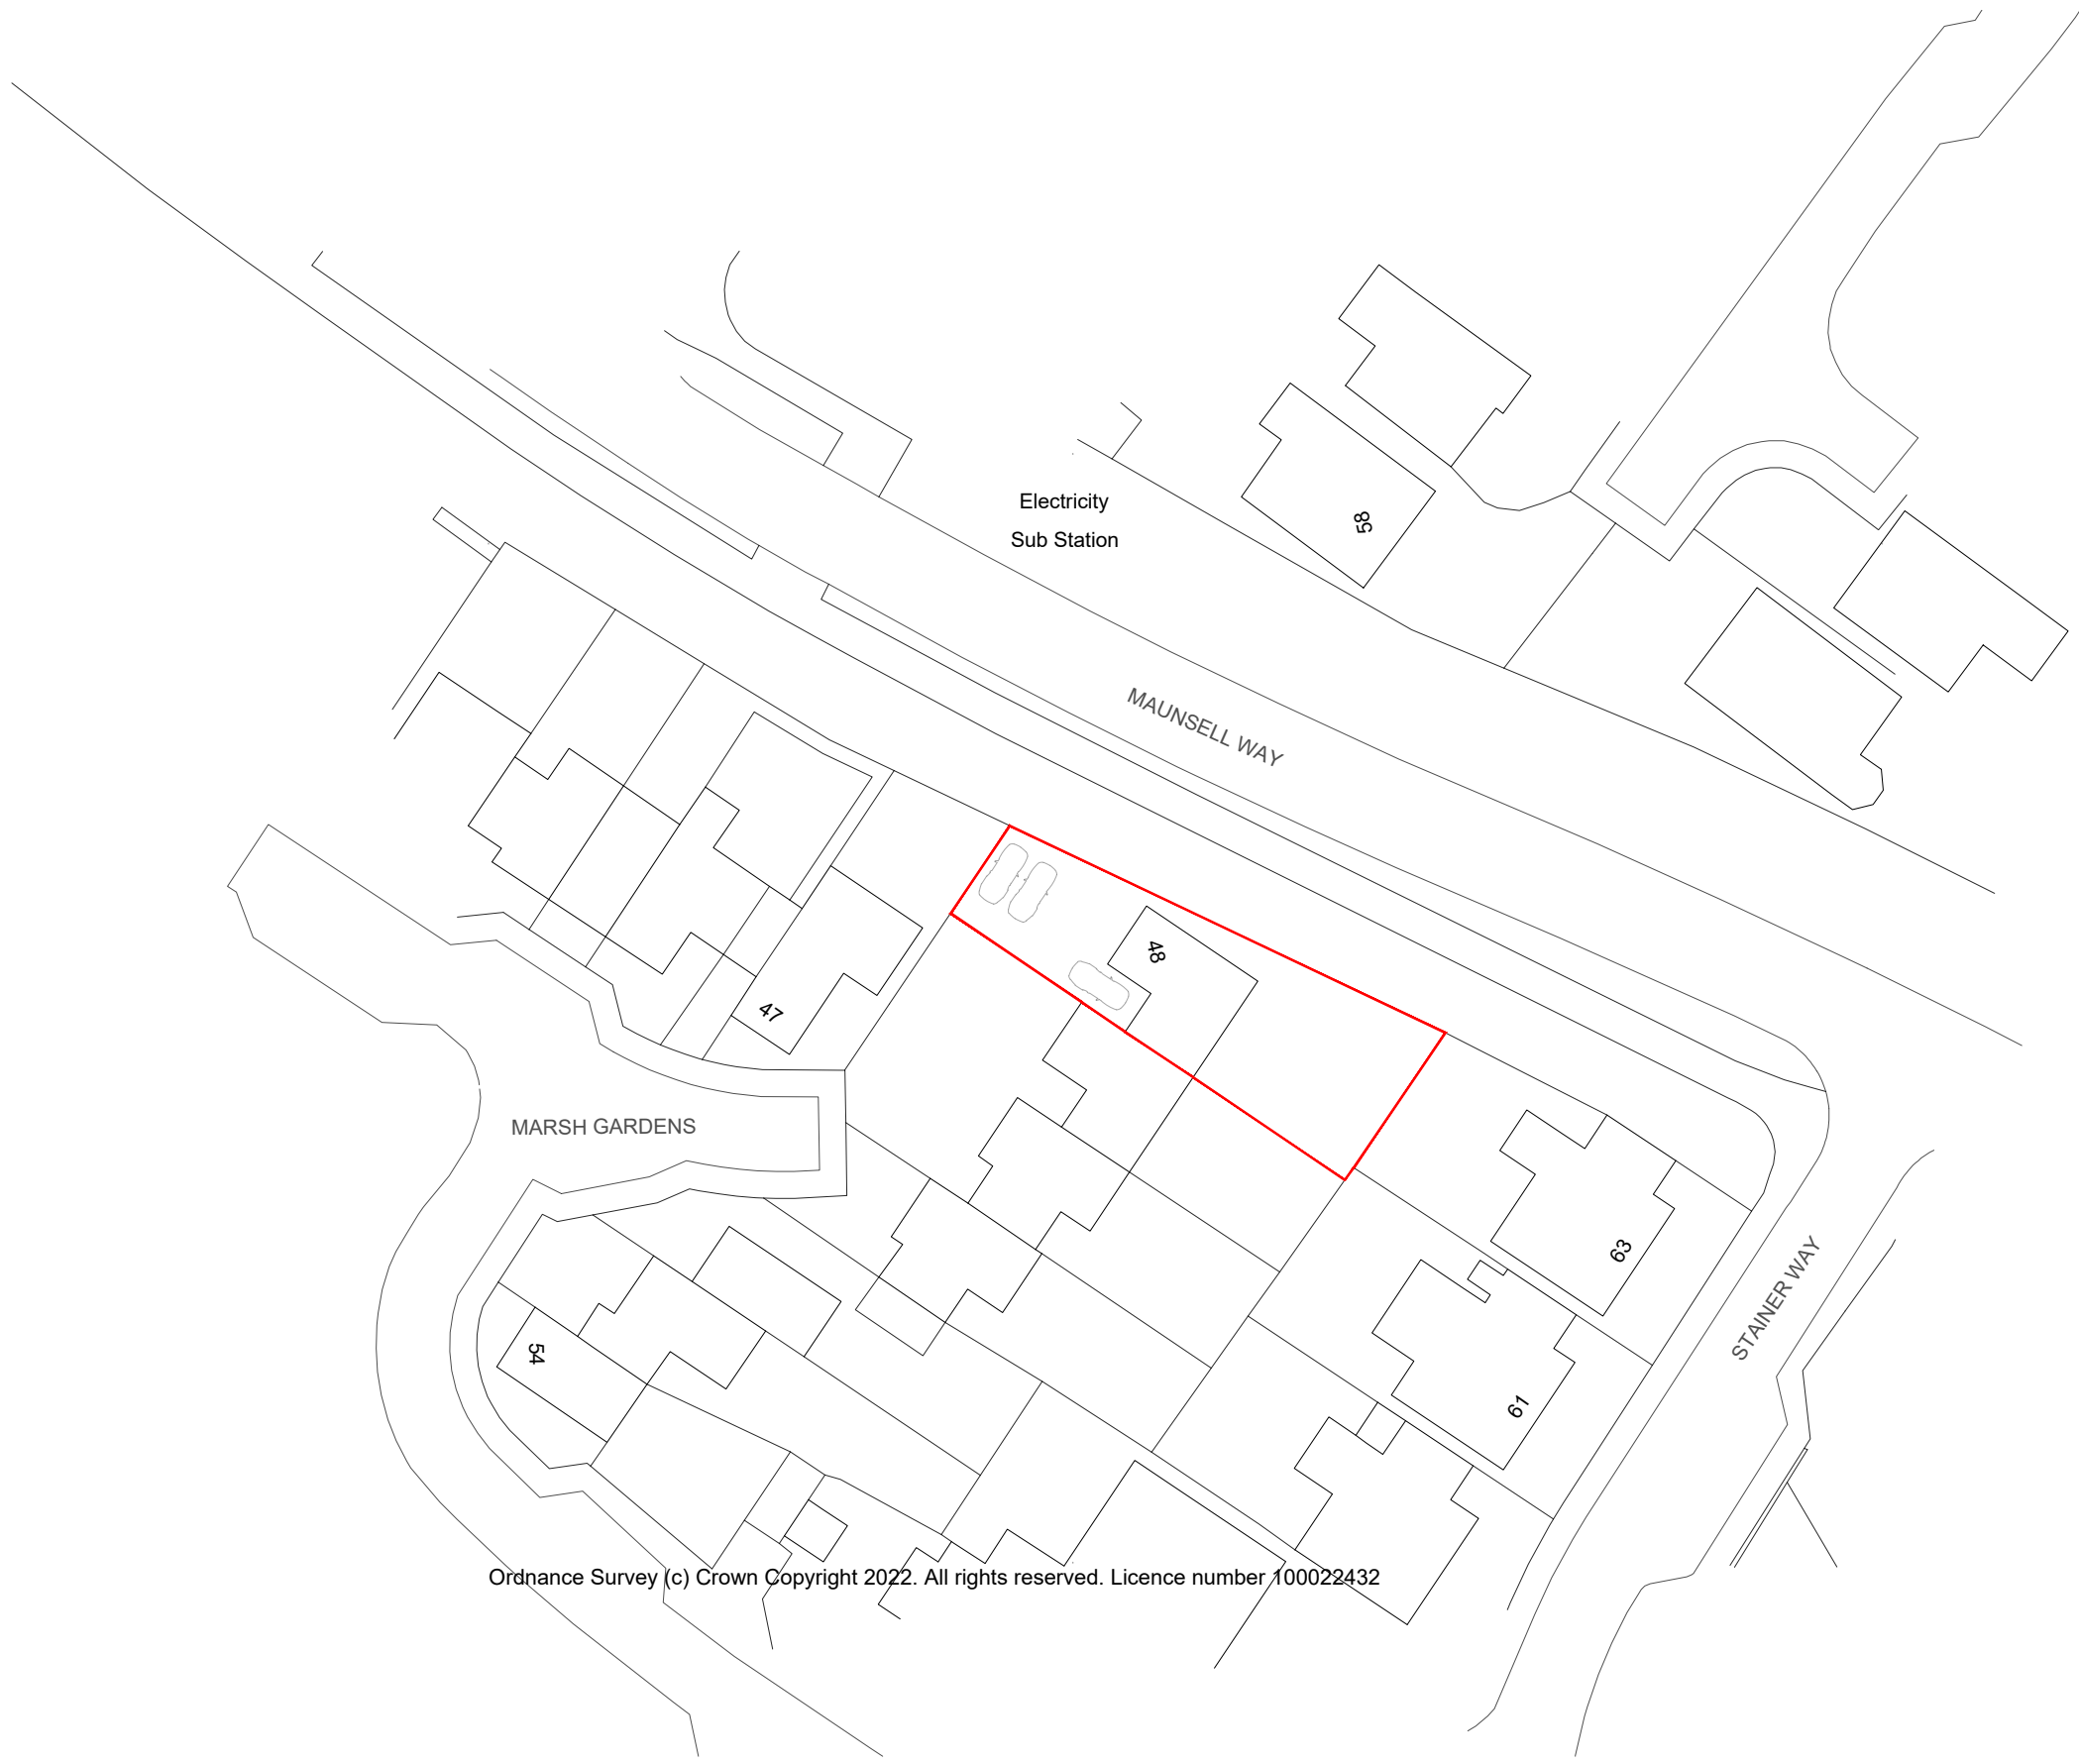

Existing Block Plan 1:500

REVISION	DESCRIPTION	DATE
A	Road Names Added	13sep

PROJECT	48 MARSH GARDENS HEDGE END SO30 2XN
CLIENT	MR AND MRS TOMPKINS
DRAWING	EXISTING BLOCK & LOCATION PLAN
NO.	1697/E/02A
DATE	AUG 2022
SCALE	1:1250, 1:500 AT A1
DRAWN BY	MP
CHECKED BY	LW

b b d
ARCHITECTS
bizzy blue design ltd
riba chartered architects

horsefair arch
the horsefair
romsey
SO51 8EZ
t: 01794 524200
e: enquiries@bizzybluedesign.com