




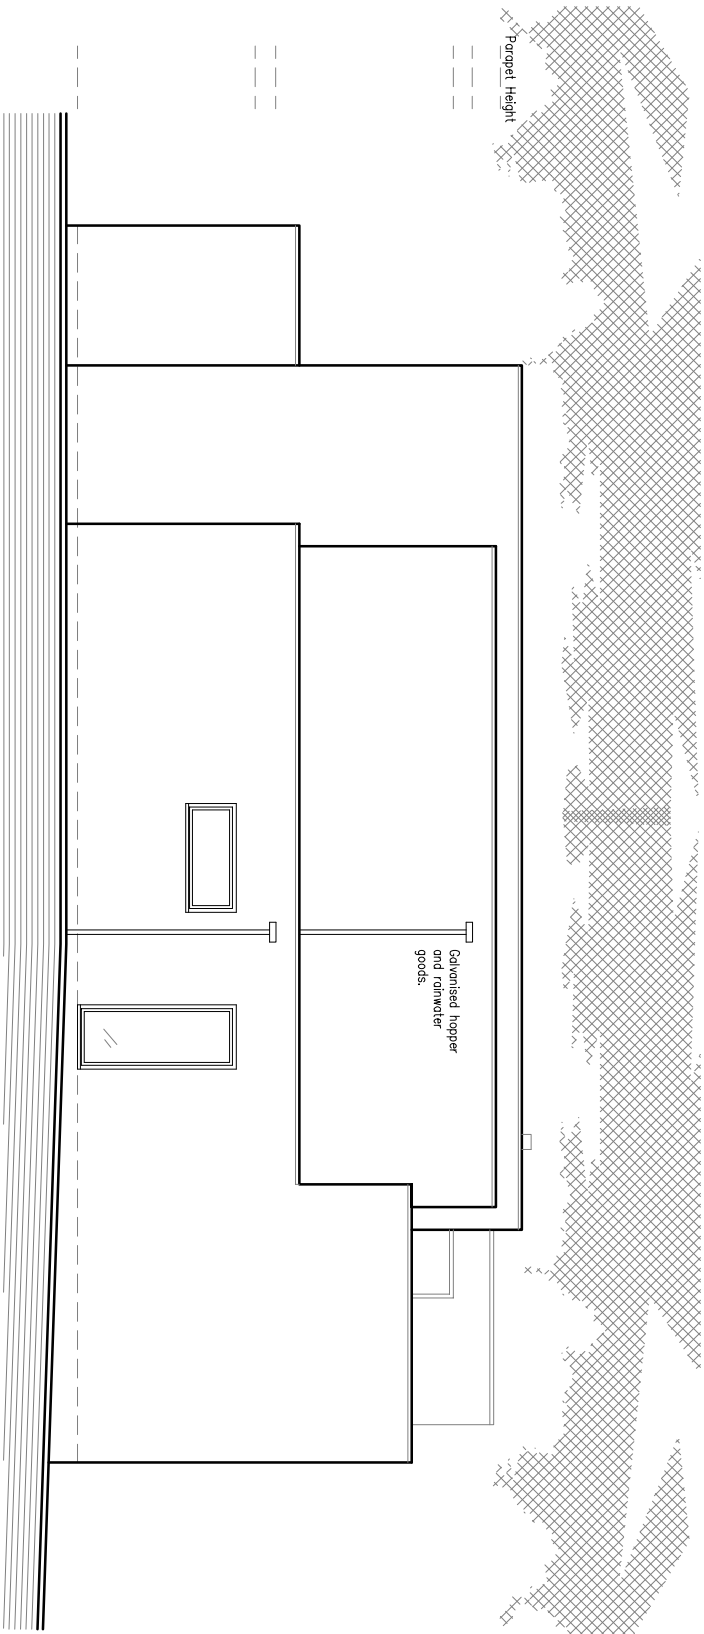

Side Elevation 1 (Facing South-east)

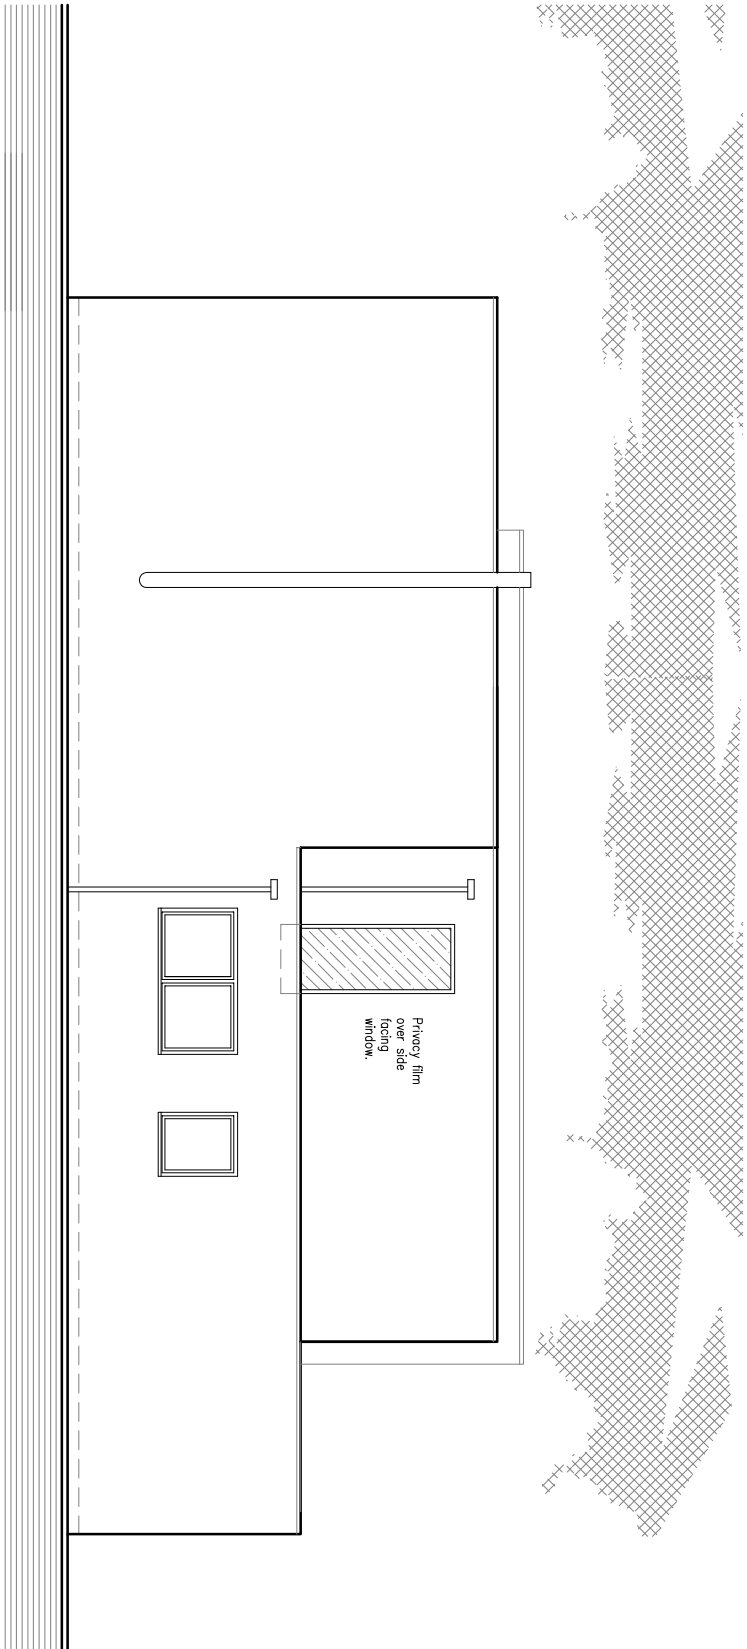

Side Elevation 2 (Facing North-west)

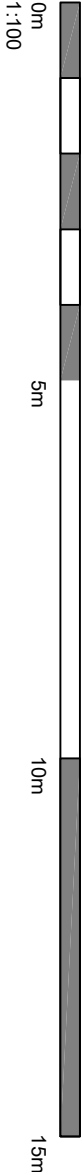

Crown Copyright 2008. All rights reserved. Licence number 100020449
Do not scale from this drawing other than for Planning purposes.
All dimensions to be checked on site.

Drawing Revision Details:
Rev A: Drainage details added and wall thickness increased to accommodate change in Building Regulations. Obscure film added to side window. 15/08/22

Project:	New First Floor & Rear Extension	Drawing Title:	Proposed Elevations 2
Client:	Mr Andrews & Ms Hudson	Drawing. No:	PE.02
Address:	26 Satchell Lane (formerly 2 Crowsport) Hamble Le Rice Southampton. SO31 4HH.	Scale:	1:100 @ A3
		Revision:	A
		Date:	September 2021