



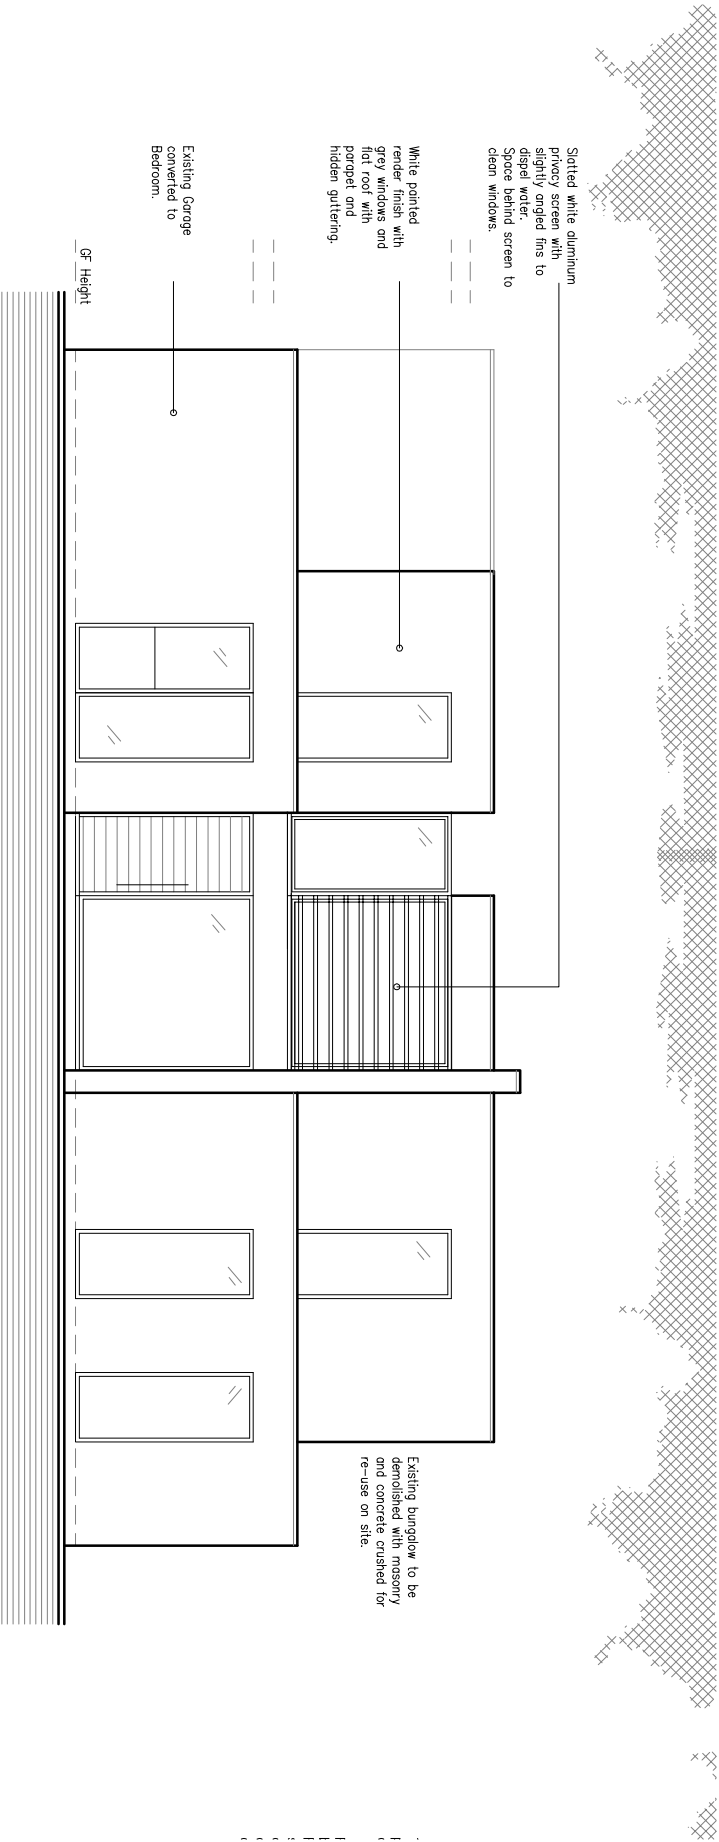

Front Elevation

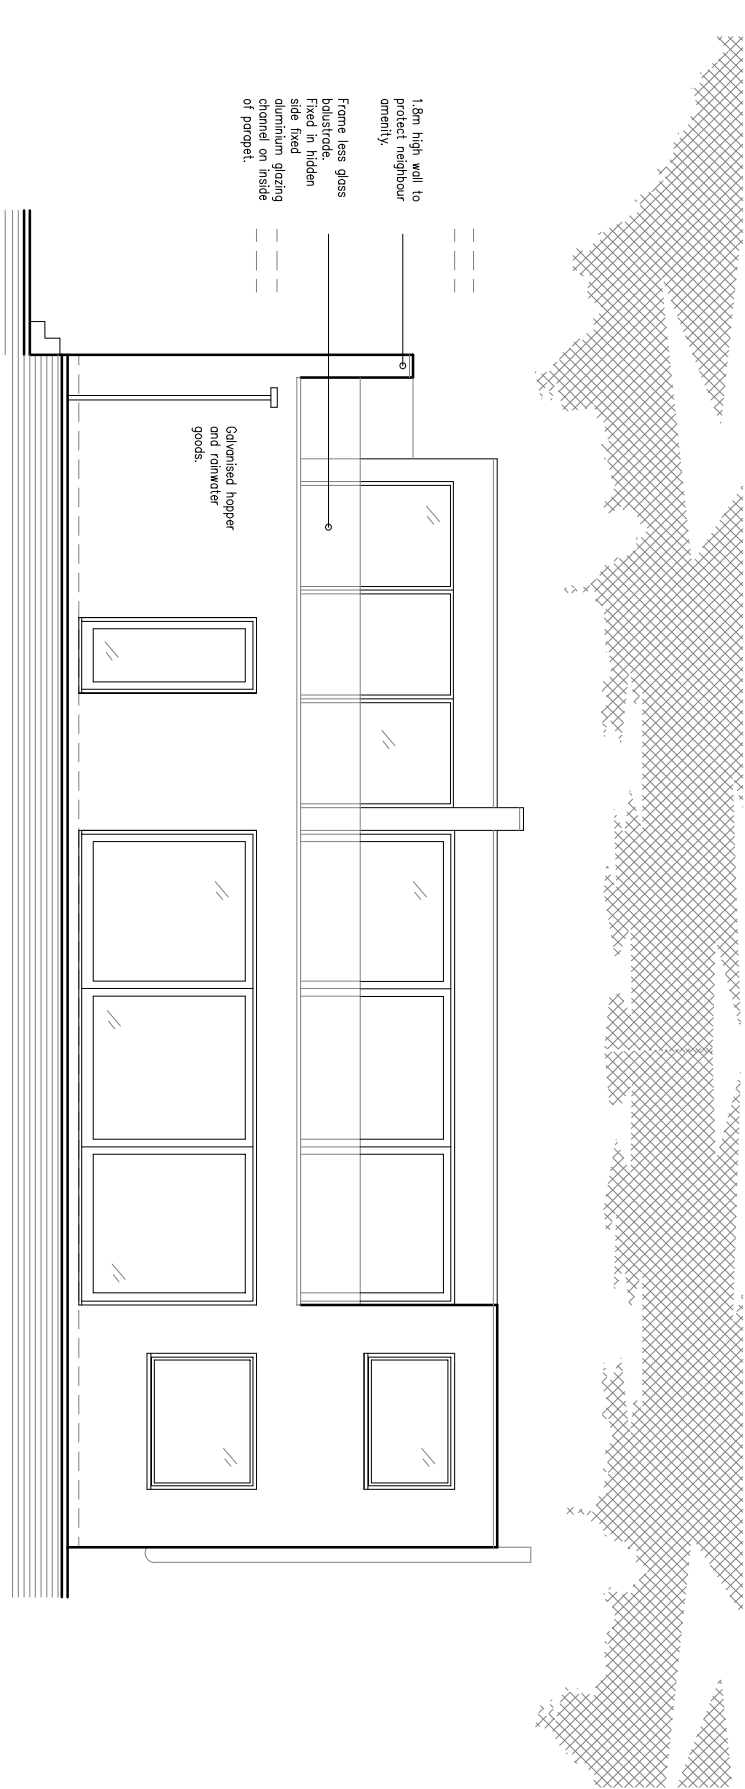

Rear Elevation

---	--	--	--