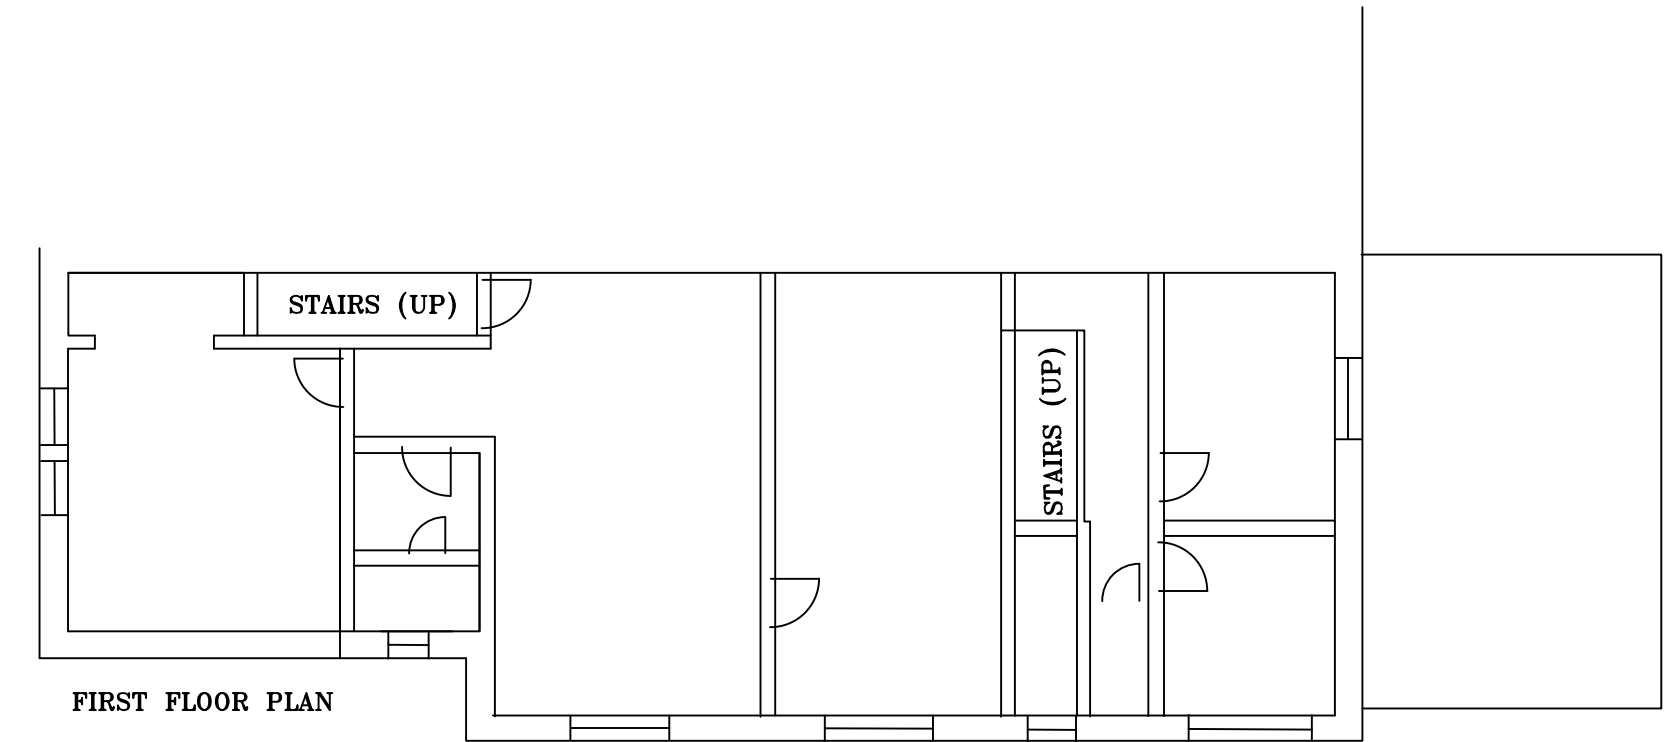
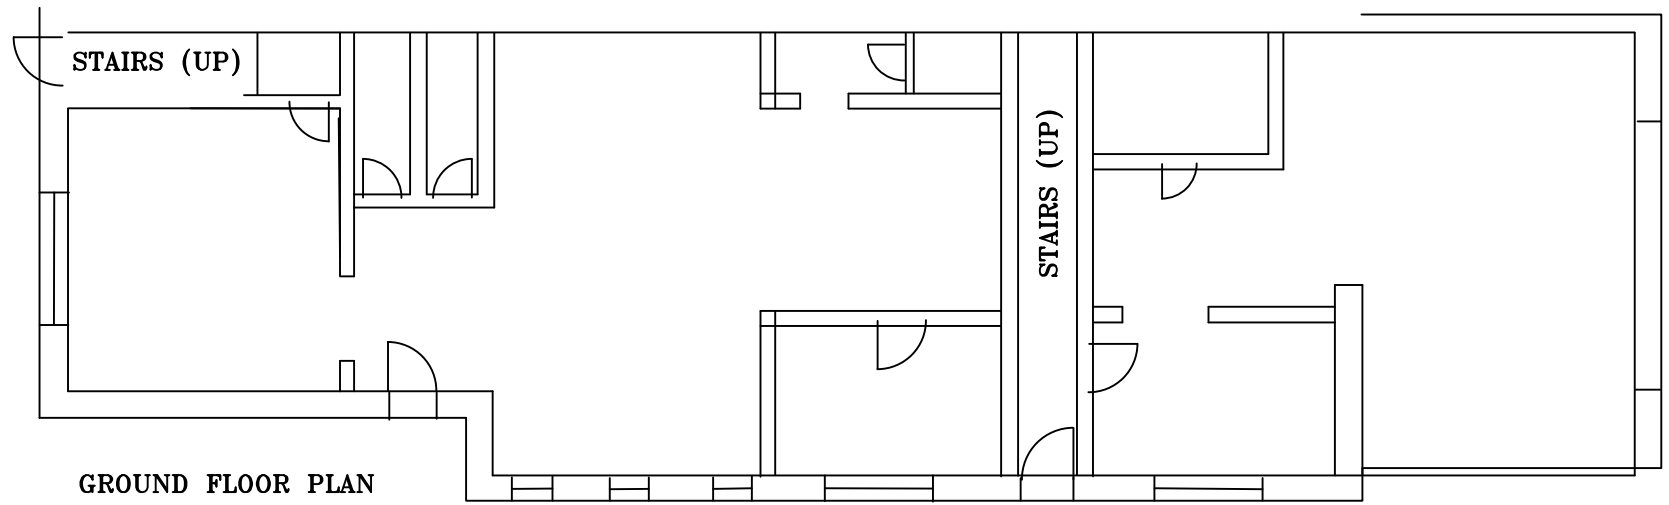


A Revised	07.09.22
Revision	Date

VAWARD

planning & design

Greenswood Cottage Church Road

Swanmore Southampton SO32 2PA

T 01489 894 300 M 07811 393 434

e-mail vawardplanning.co.uk

Client	Goodwill Homes Ltd	Scale	1:100	Drawn	VAW
Project	59 Leigh Road, Eastleigh	Date	01.09.22	Checked	
Drawing Title	Existing Floor layouts	Drawing No	P04	Revision	A

This drawing is copyright of the designer & must not be reproduced without permission. Any discrepancies should be reported to the designer

