


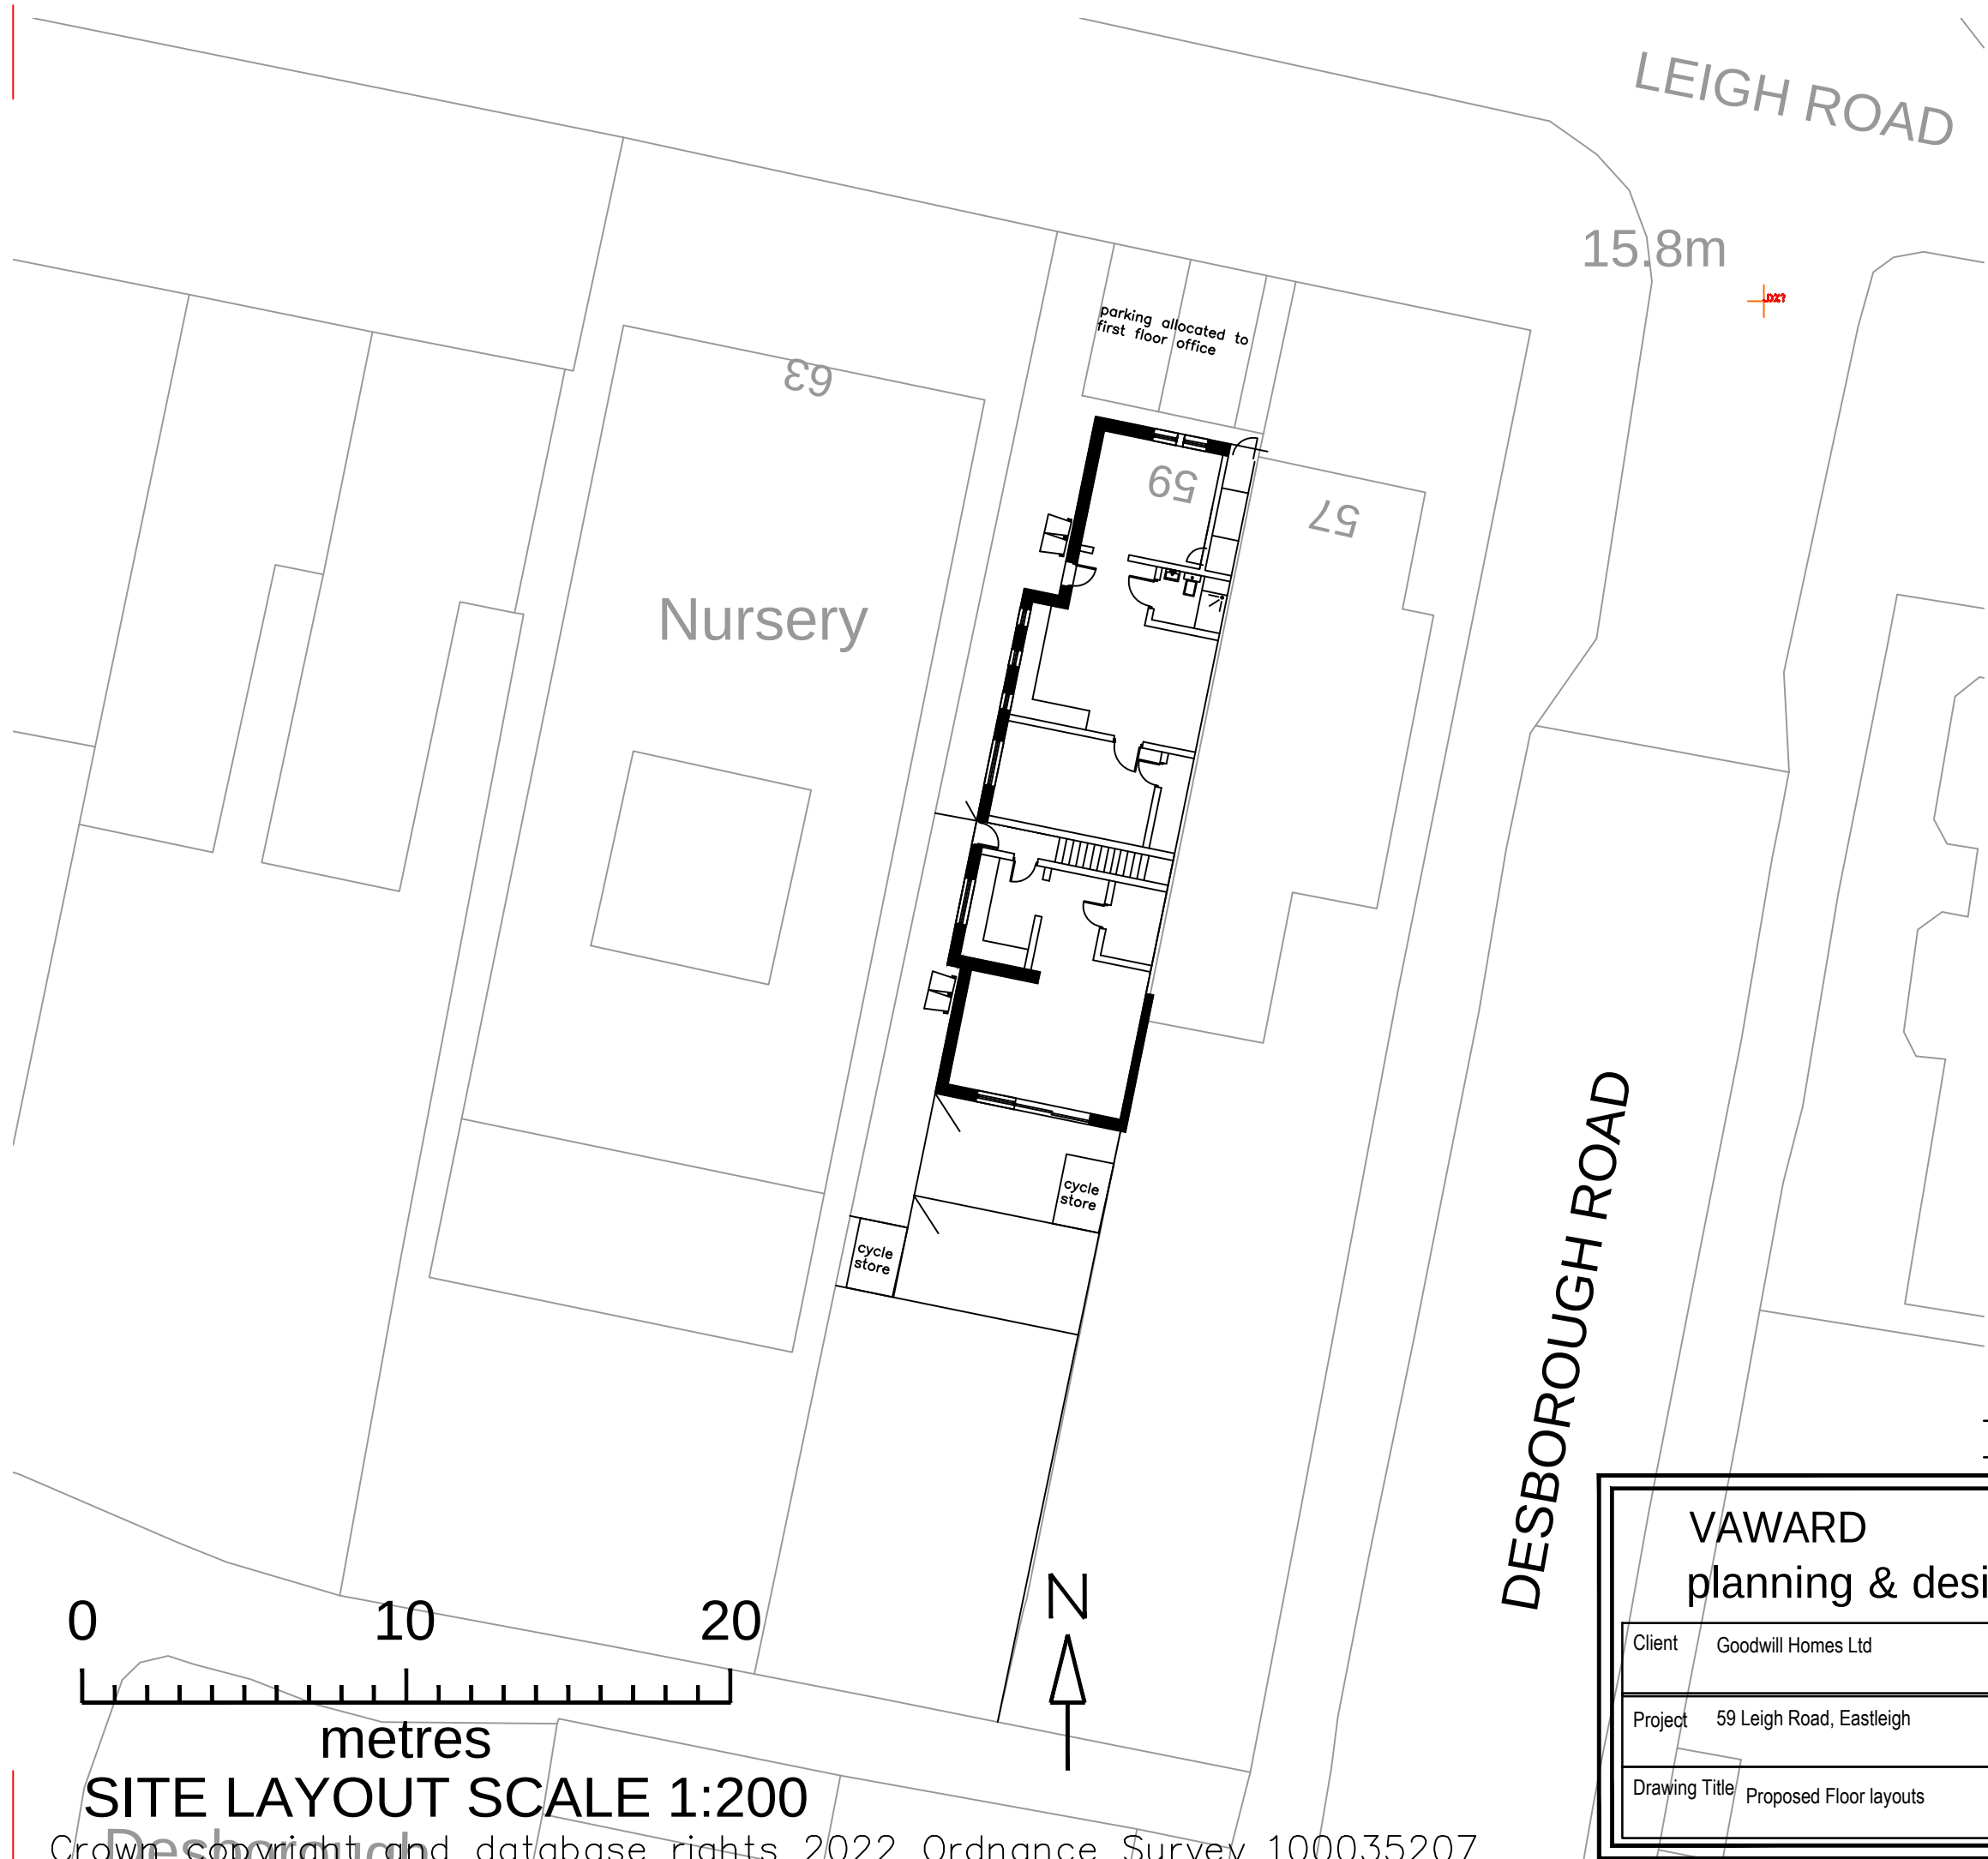

B revised	07.09.22
A revised	05.09.22
Revision	Date

VAWARD
planning & design

Greenswood Cottage Church Road
Swanmore Southampton SO32 2PA
T 01489 894 300 M 07811 393 434
e-mail vawardplanning.co.uk

Client	Goodwill Homes Ltd	Scale	1:200	Drawn	VAW
Date	01.09.22	Checked			
Drawing No	p02	Revision	A	B	
Drawing Title	Proposed Floor layouts	This drawing is copyright of the designer & must not be reproduced without permission. Any discrepancies should be reported to the designer			