


101.4

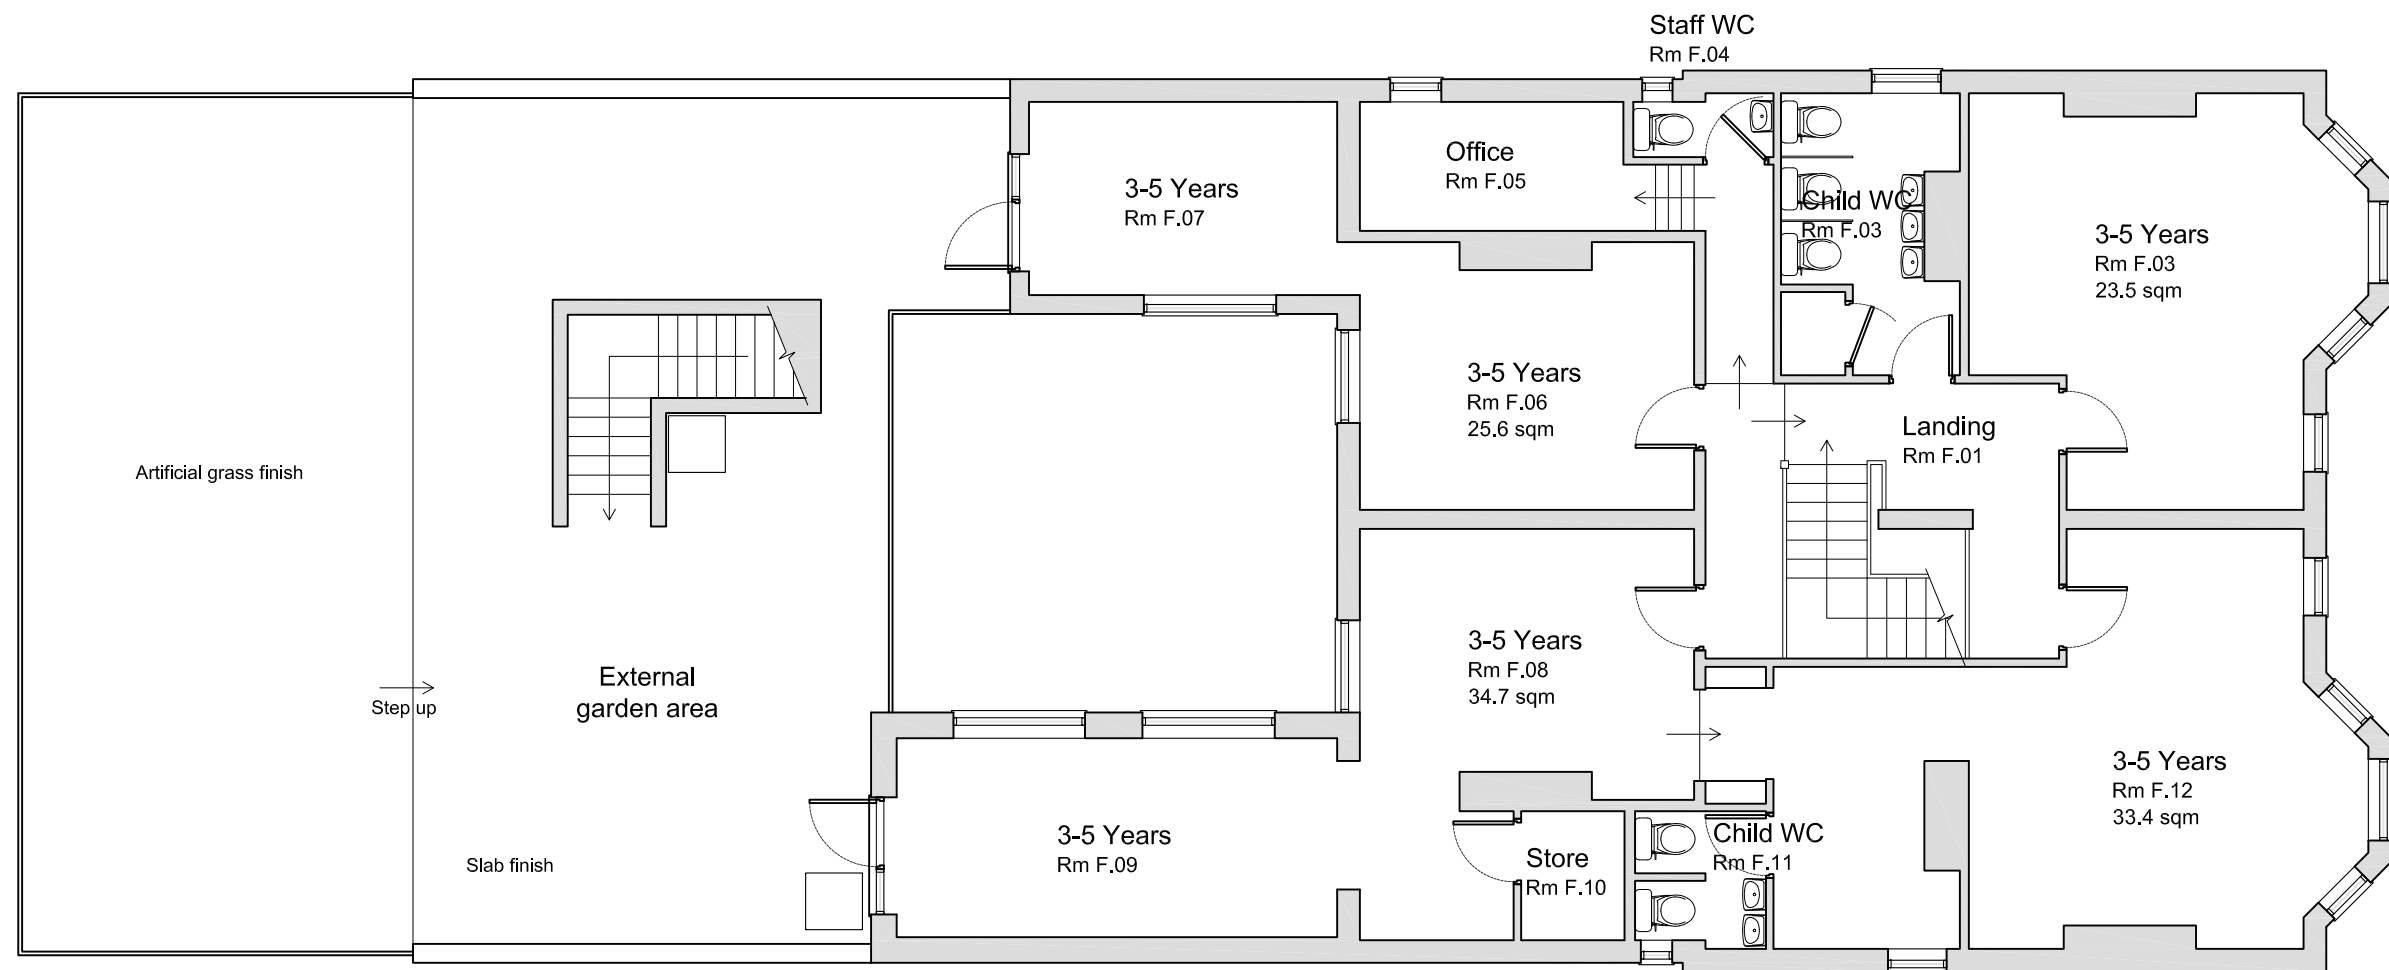

Site	Eastleigh - 4573								Address	61-63 Leigh Road,	
Title	Existing First Floor Plan GA									Eastleigh, Hampshire,	
Drawn	SM	Date	09-09-22	Rev	00	Status	PLN	Scale	1:100	SO50 9DT.	

All dimensions are in millimetres
Do not scale from this drawing

Copyright is reserved by CMC and is issued on the condition that it is not copied or disclosed by, or to, any unauthorised persons without prior consent in writing from CMC. All dimensions to be checked on site prior to commencement of works. Drawings show design intent only. Responsibility is not accepted for errors made by others in scaling from this drawing.

Bright Horizons
2 Crown Court,
Rushden,
Northamptonshire,
NN10 6BS.
TEL: (0)1933 415900

