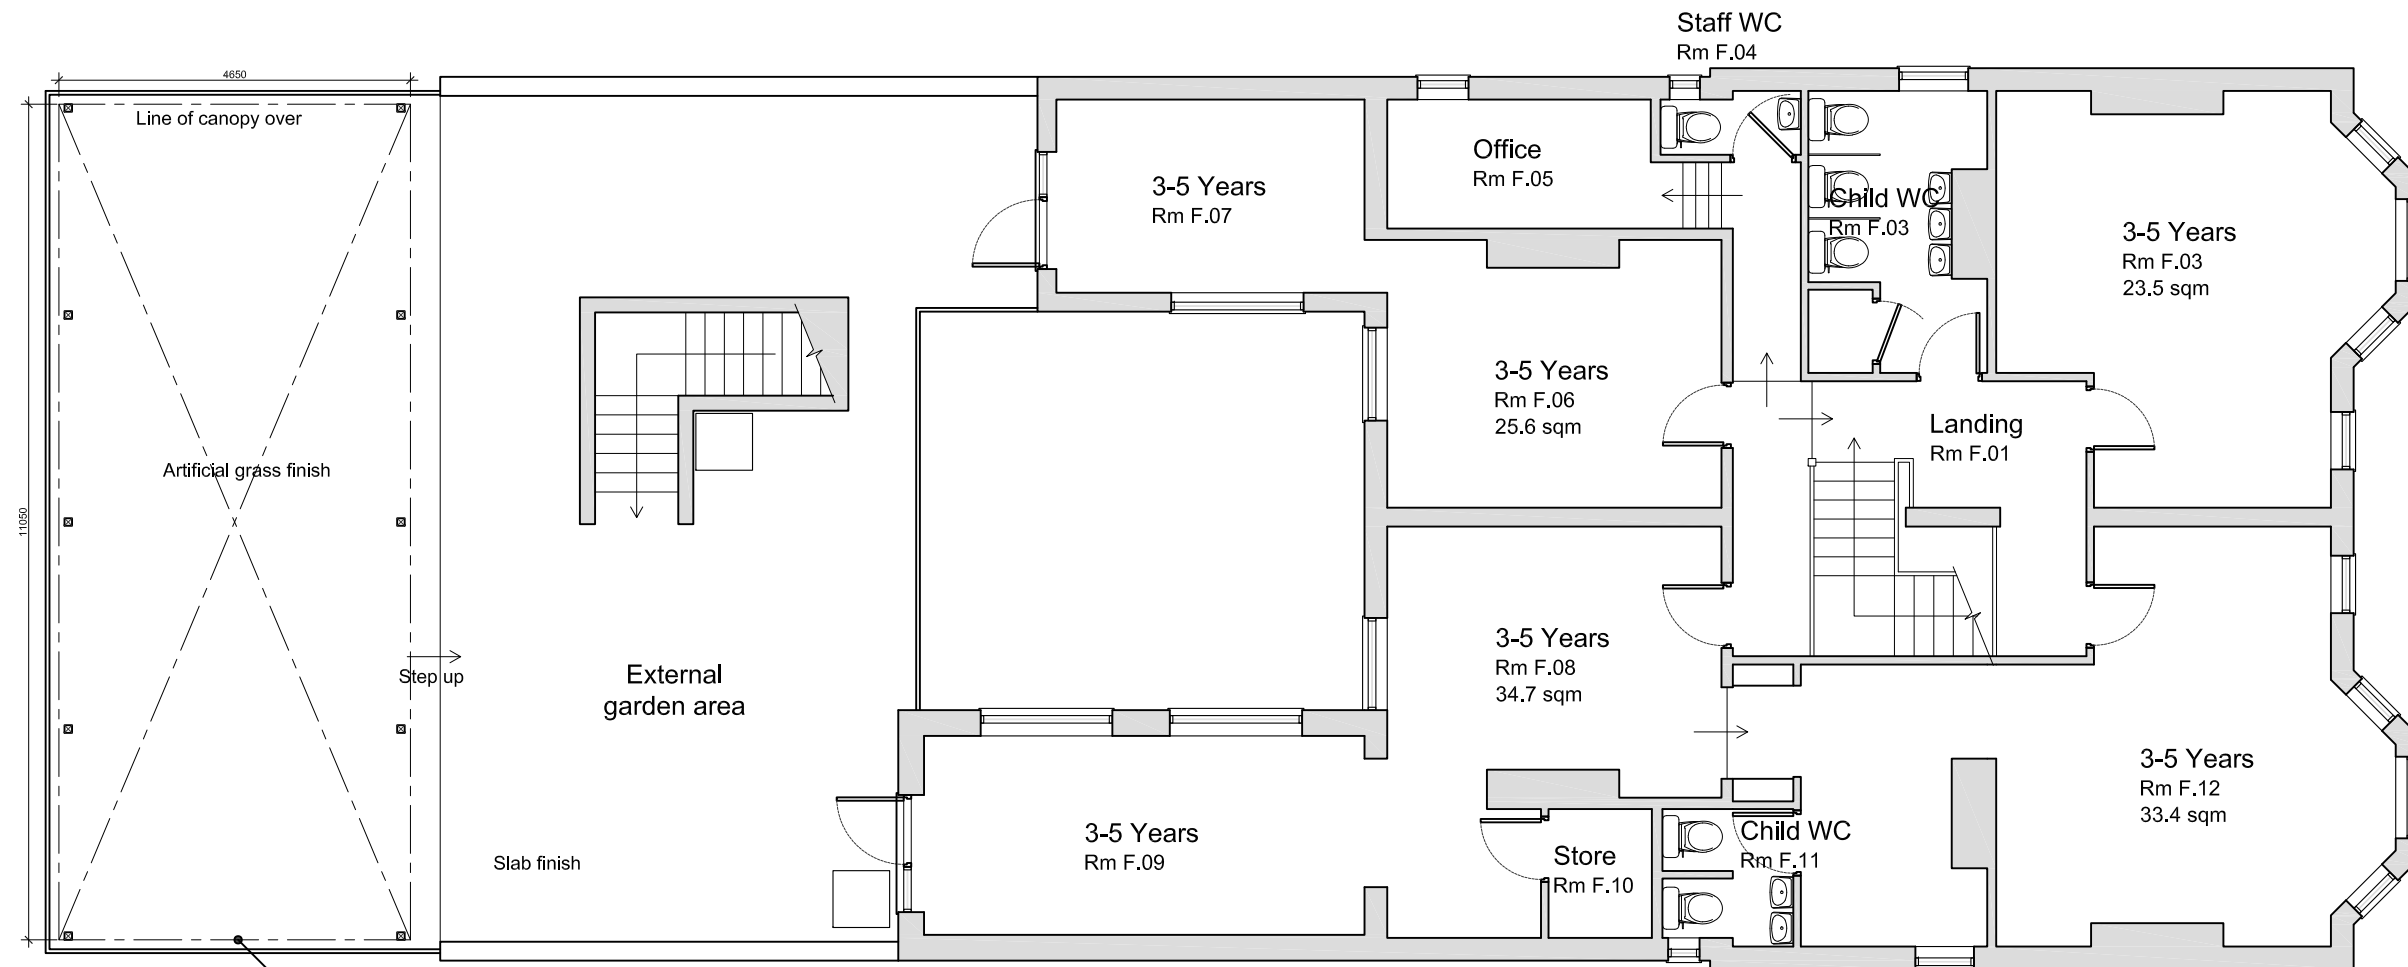


102.1

Site	Eastleigh - 4573									Address	61-63 Leigh Road,
Title	Proposed First Floor Plan GA										Eastleigh, Hampshire,
Drawn	SM	Date	09-09-22	Rev	00	Status	PLN	Scale	1:100		SO50 9DT.