



East Elevation (front)



South Elevation

MATERIALS KEY



- 1. Zinc Roof
- 2. Silvered Cedar/Larch
- 3. Red Brick
- 4. Aluminium Windows
- 5. Metal Panel
- 6. Red Brick Plinth
- 7. Loading Bay Doors




West Elevation




North Elevation

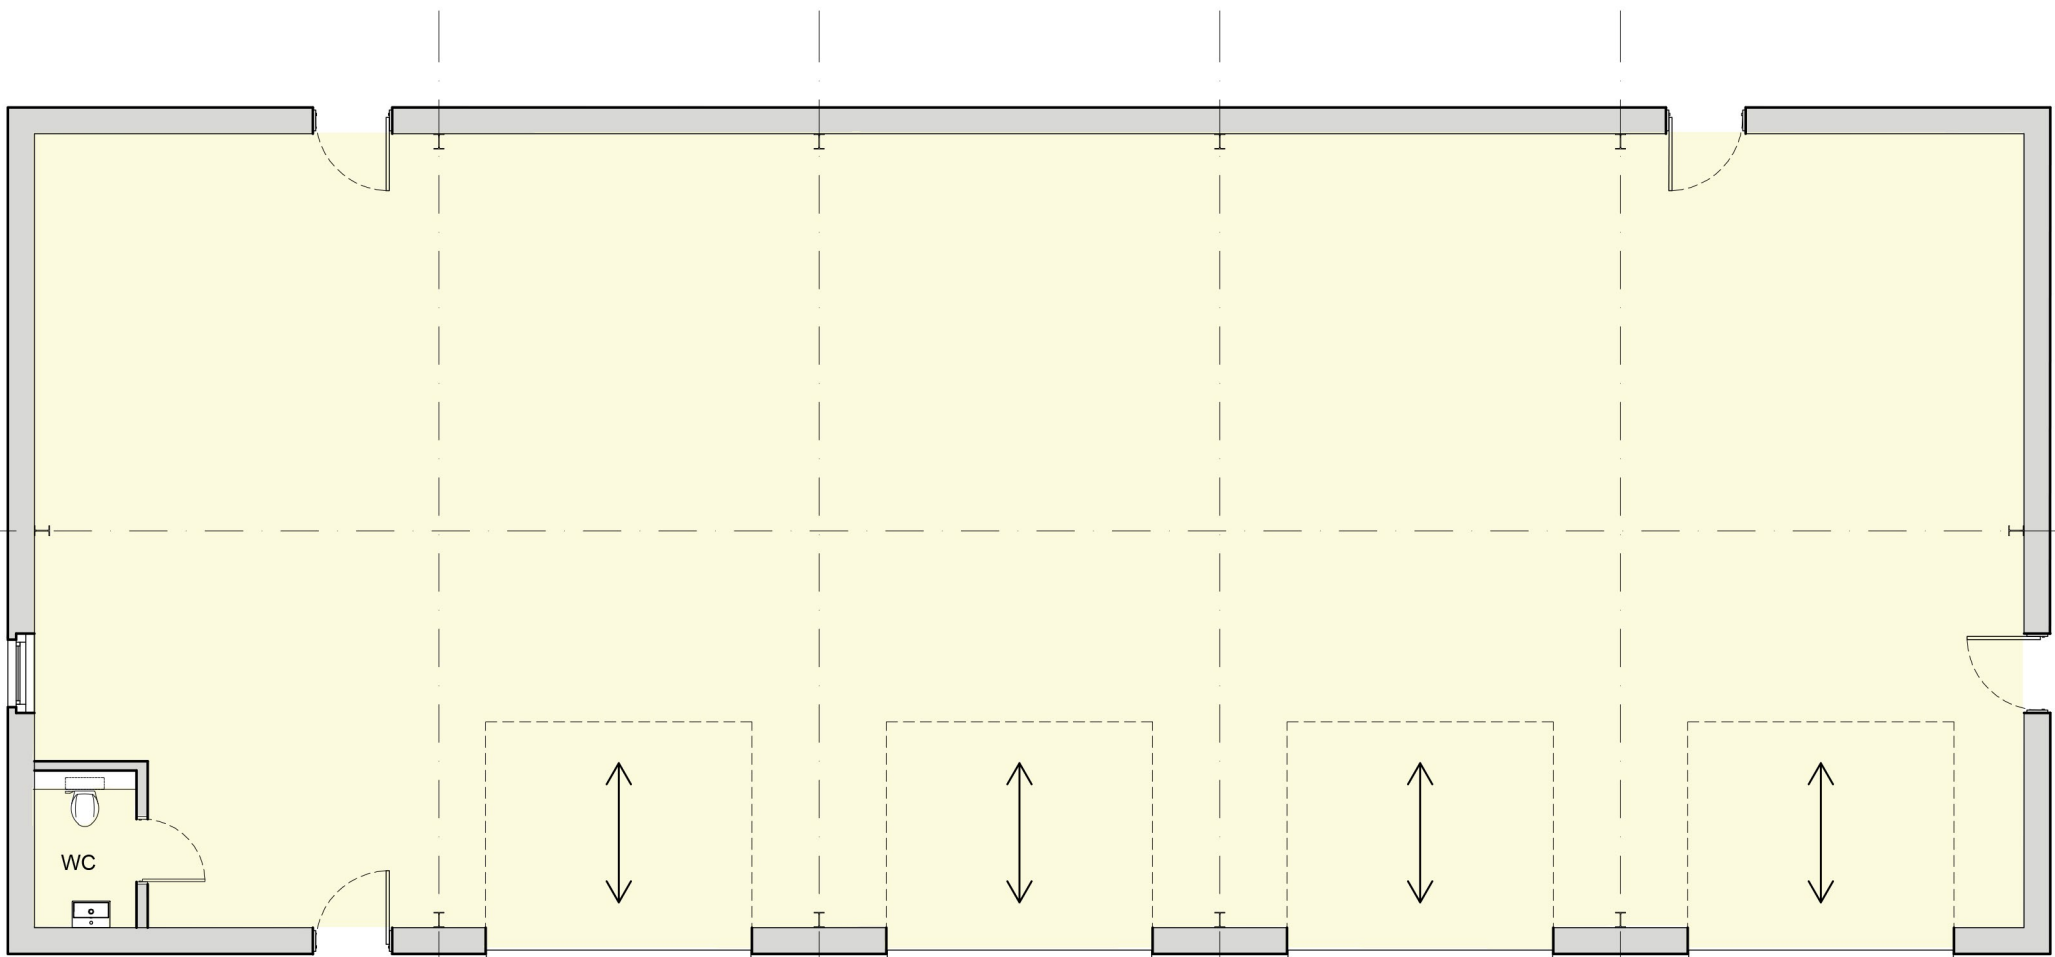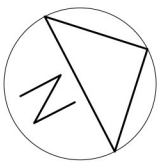

Ground Floor

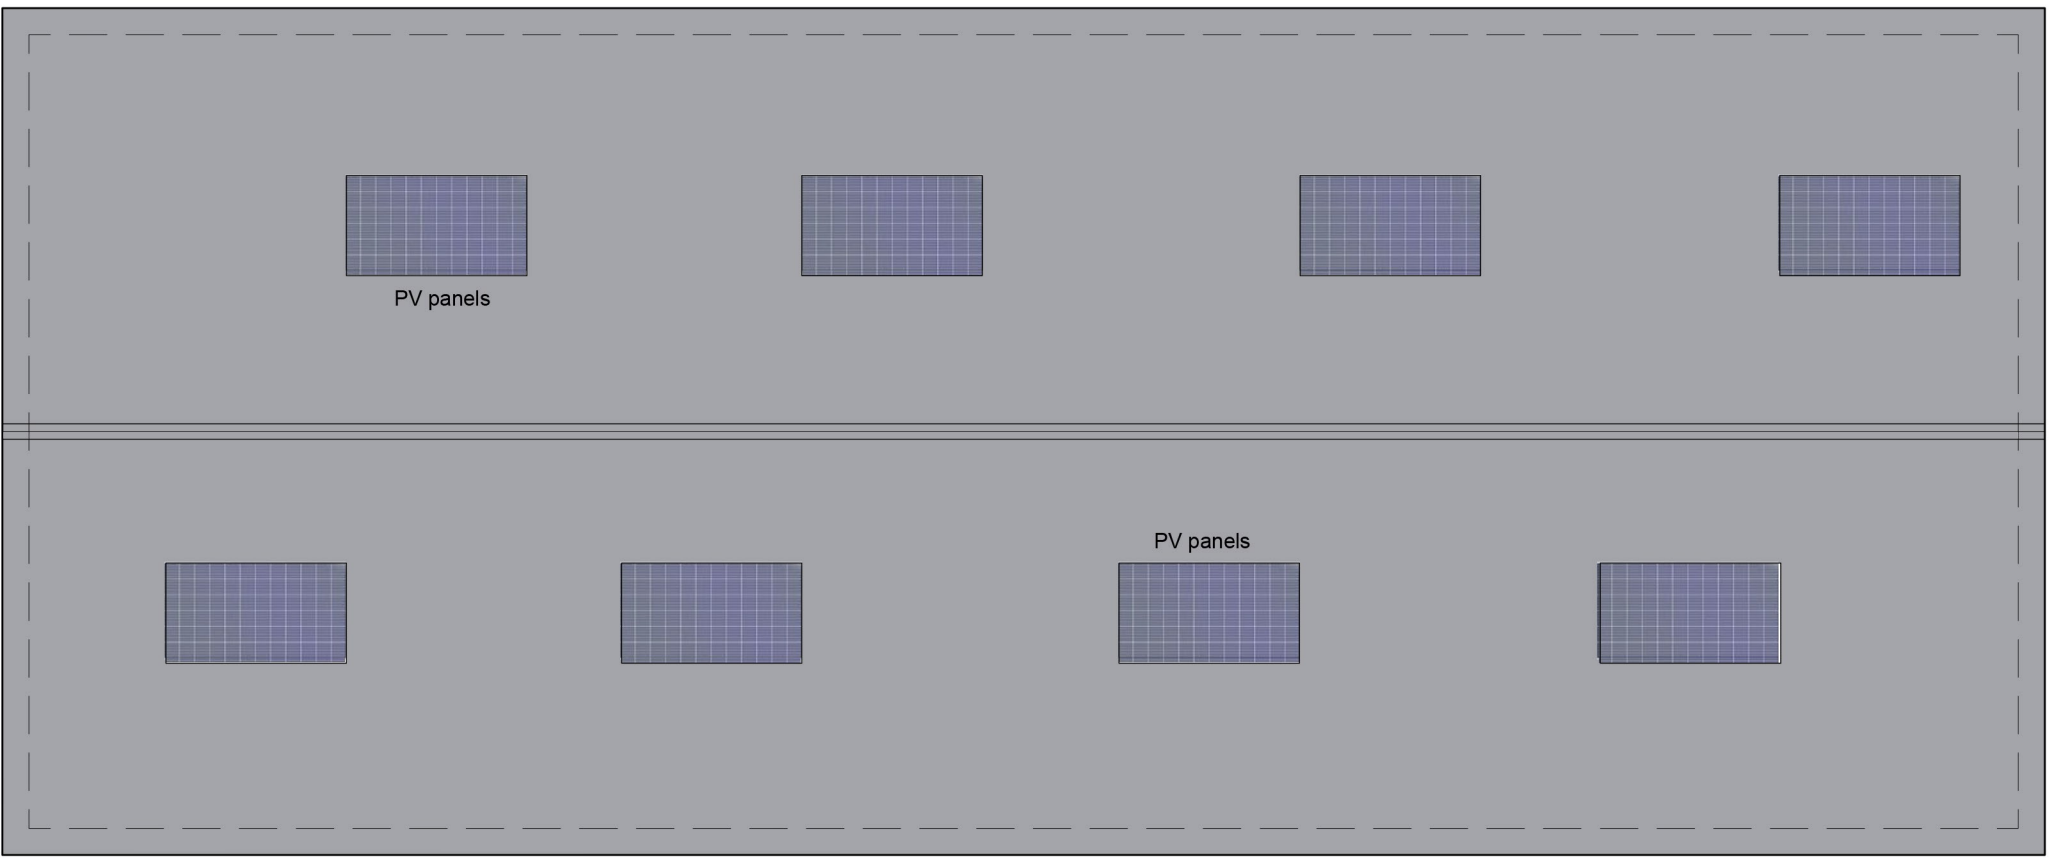

Roof Plan

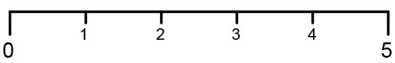

B	25.08.22	PLANNING ISSUE
A	08.06.22	Revised to client's comments
REVISIONS		

RADLEY HOUSE
PARTNERSHIP | CHARTERED ARCHITECTS

t. 01962842228
e. architects@radleyhouse.co.uk
w. www.radleyhouse.co.uk

20 Staple Gardens | Winchester | SO23 8SR

JOB | Moorlands Farm

DWG | Proposed Floor Plan and Elevations
Unit Typel C

S | 1:100@A1

D | JUNE 22

No. | 7912/D07/B