




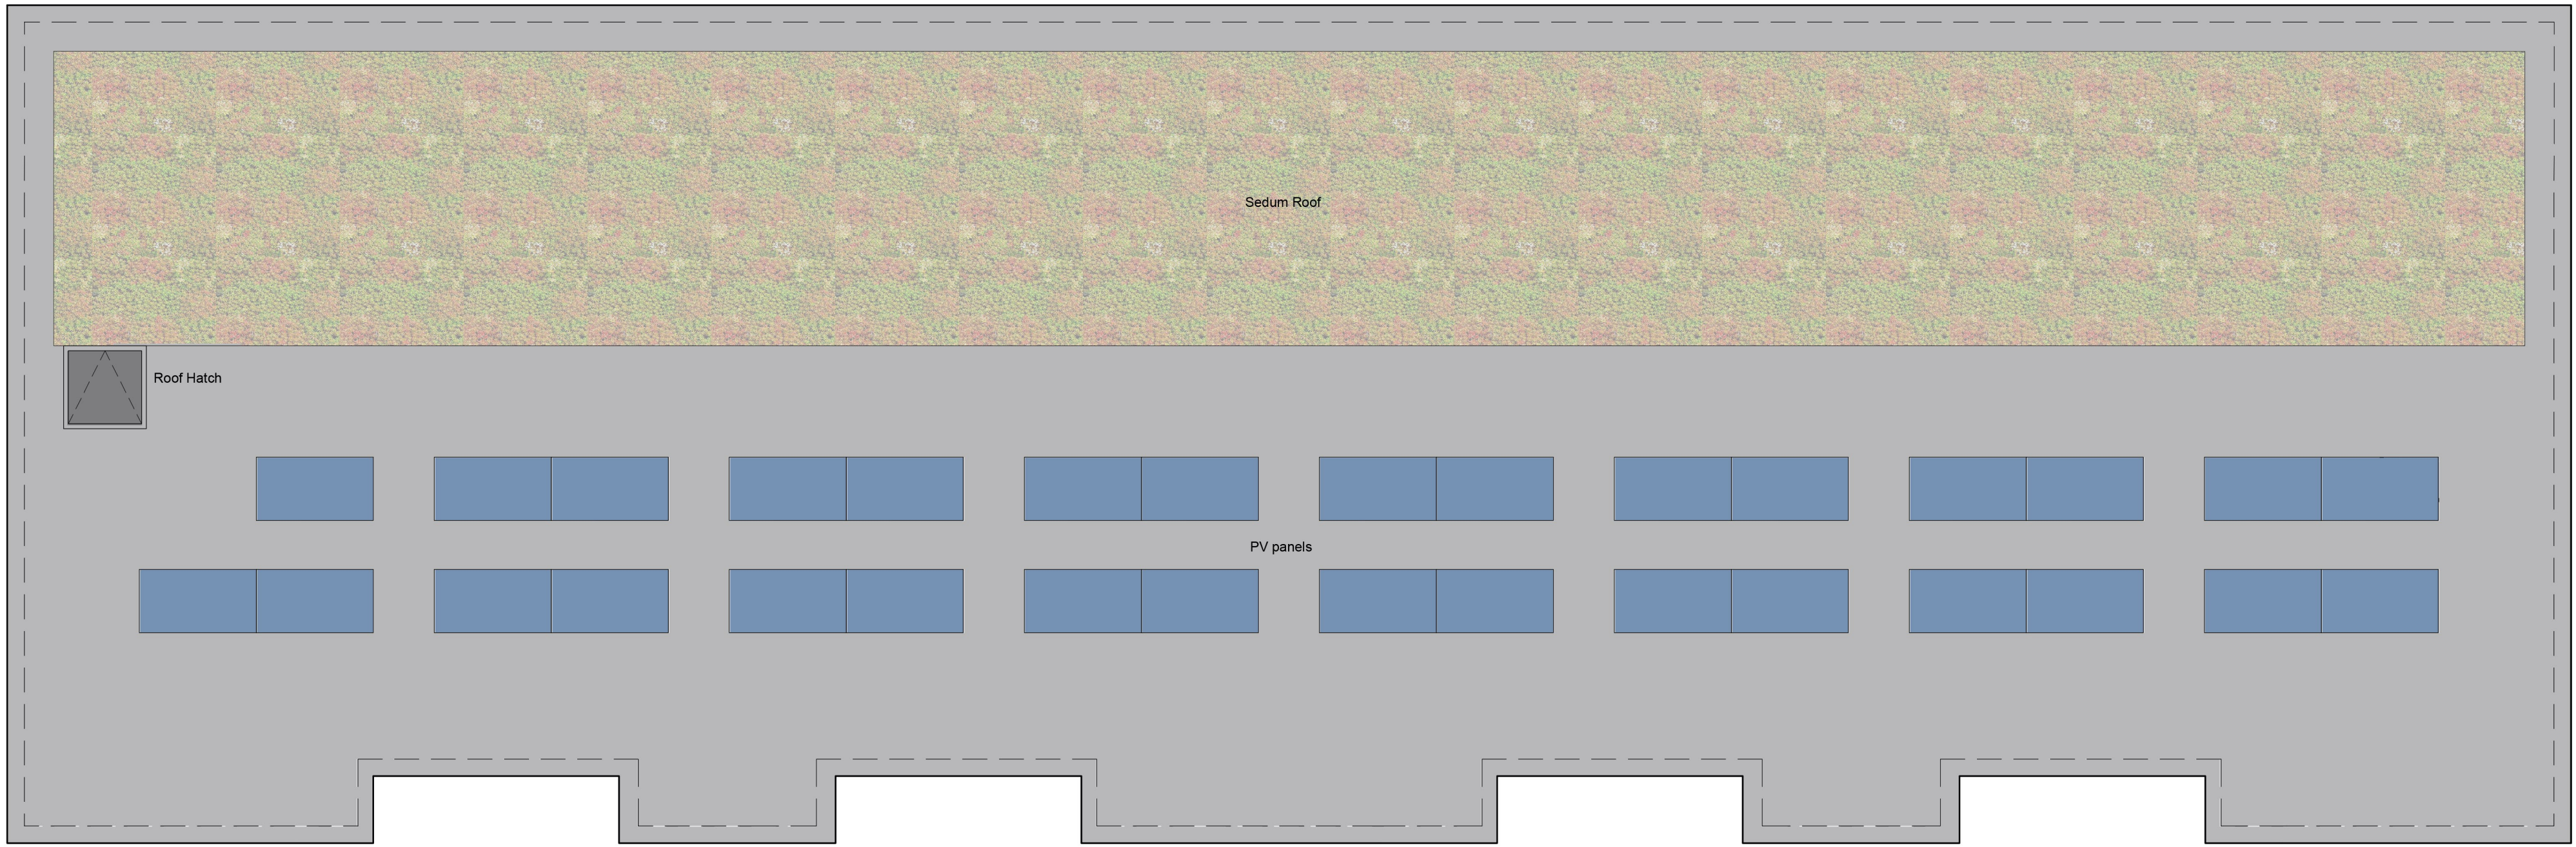

Roof Plan

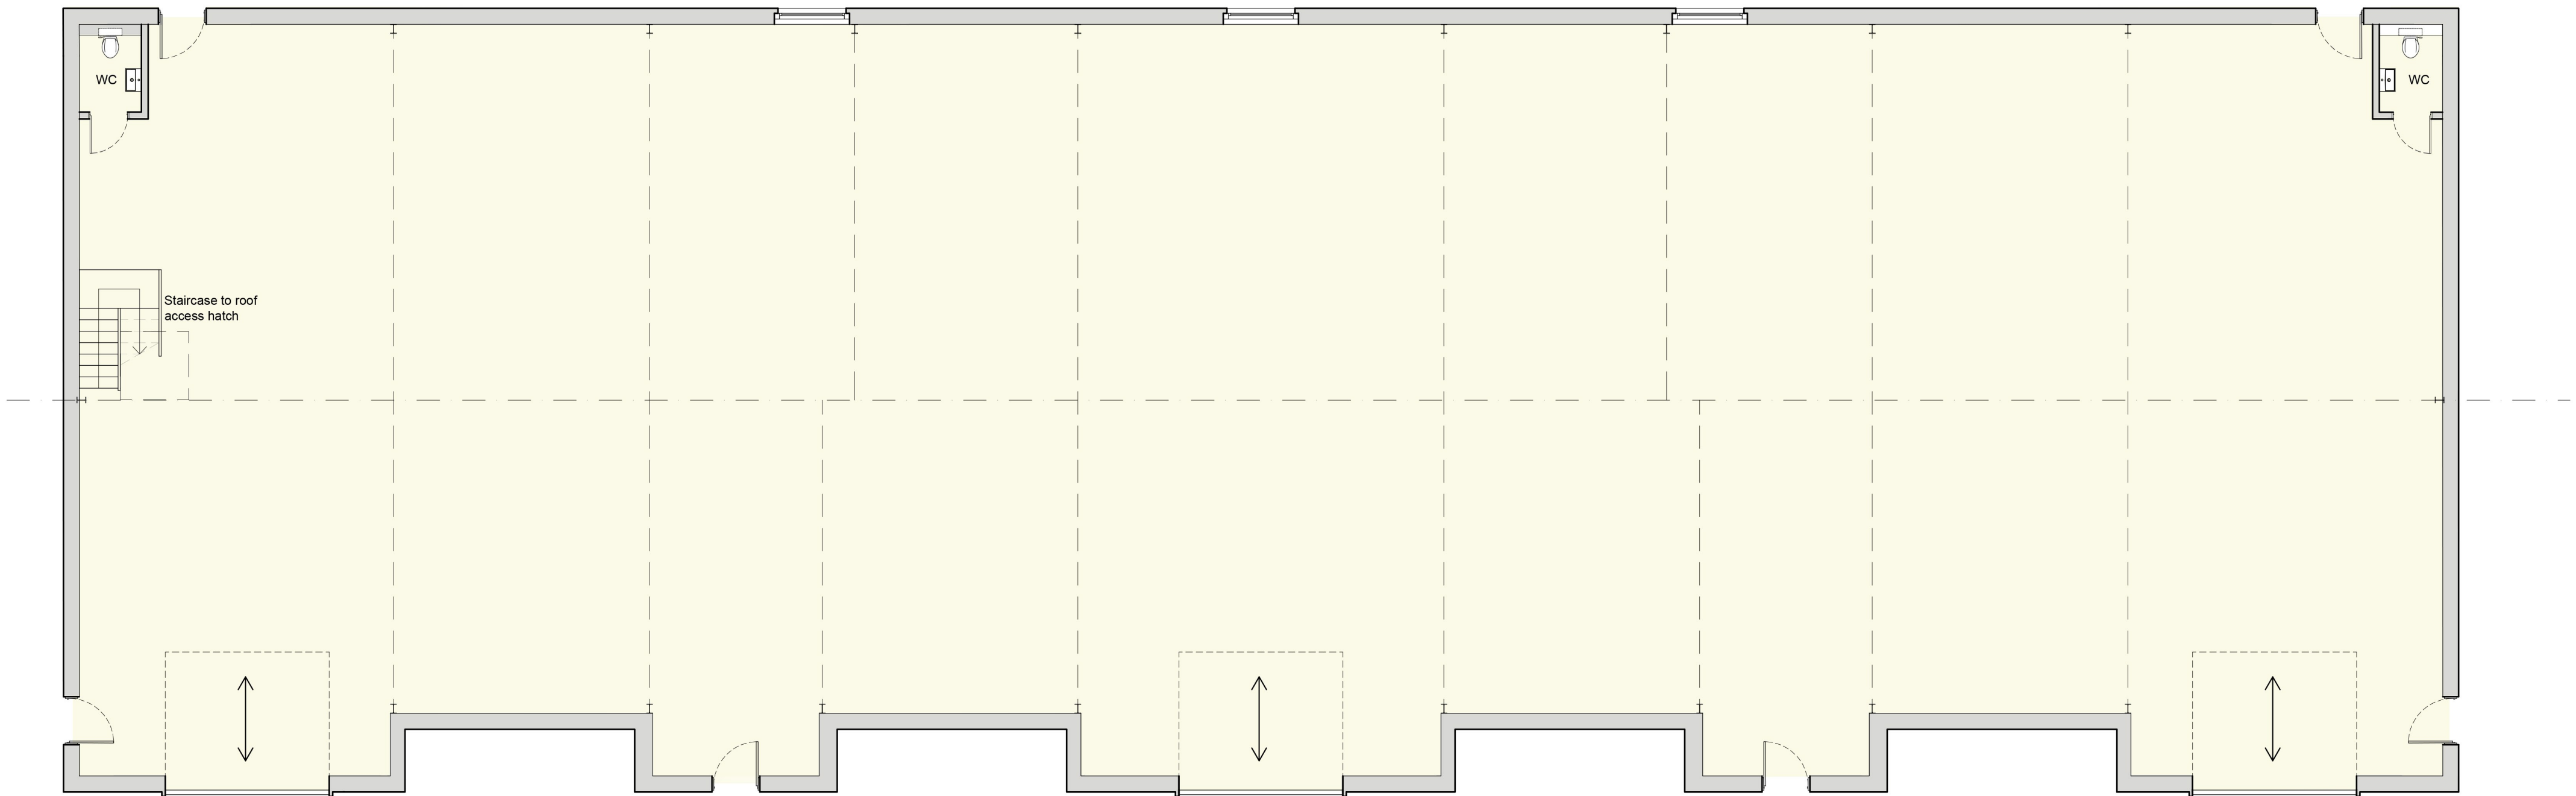

Ground Floor

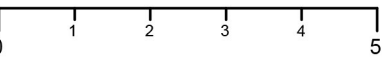

B	23.08.22	PLANNING ISSUE
	A	08.06.22
Revised to client's comments		
REVISIONS		

RADLEY
HOUSE

PARTNERSHIP

CHARTERED
ARCHITECTS

t. 01962842228
e. architects@radleyhouse.co.uk
w. www.radleyhouse.co.uk

20 Staple Gardens | Winchester | SO23 8SR

JOB | Moorlands Farm

DWG | Proposed Floor Plans
Unit Type B

S | 1:100@A1

D | JUNE 22 No. | 7912/D05/B