
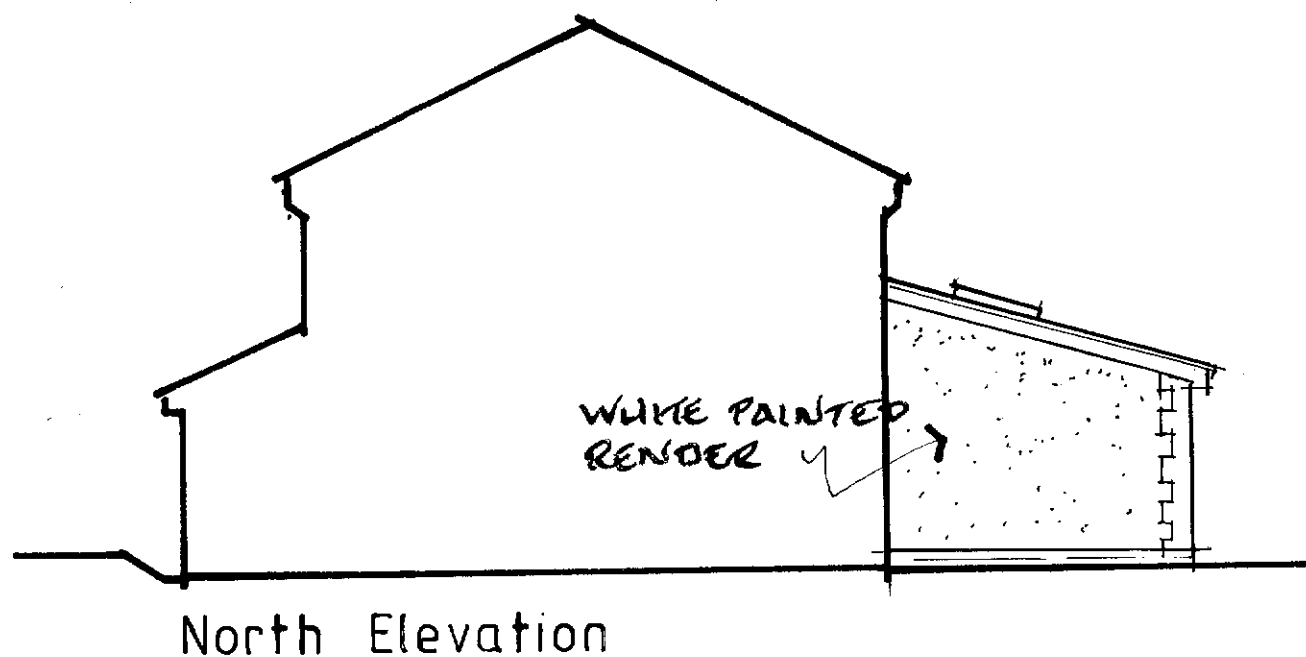


AS PROPOSED

0 1 2 3 4 5M

Scale 1/100

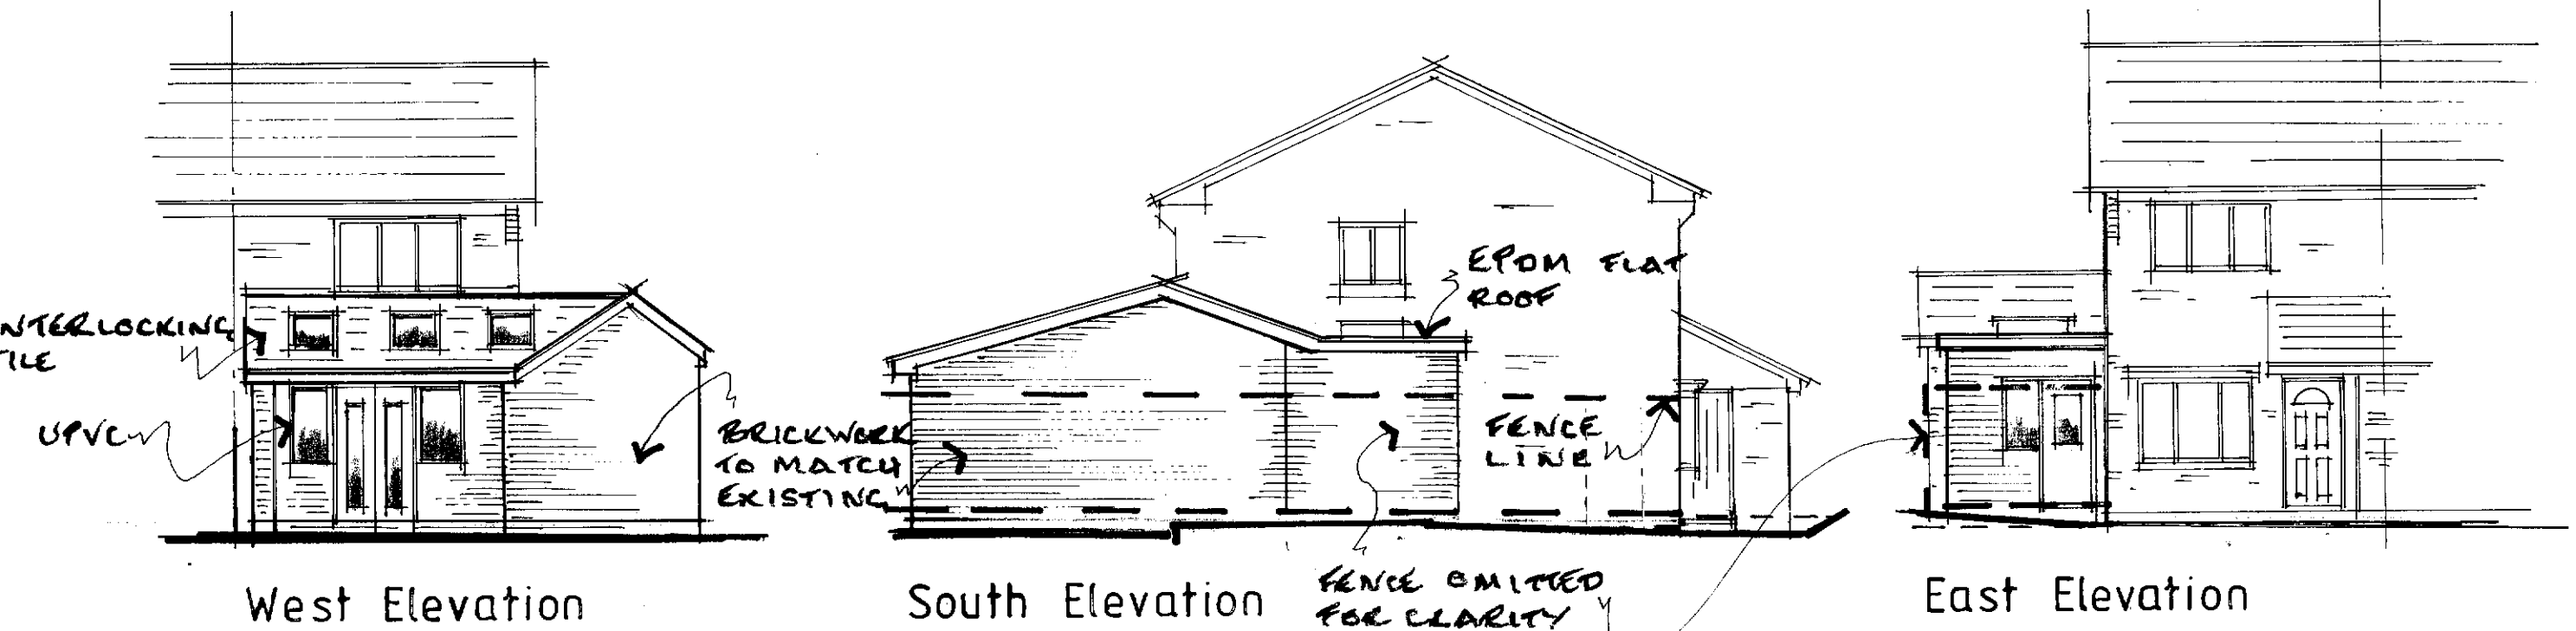

Reynolds Associates
Architectural & Building Consultancy
154 Brook Lane, Warsash, Hants, SO31 7EW
01489 602398 mr@reynoldsassociates.biz

Alterations & Additions to 44 Downscroft
Gardens, Hedge End, Southampton,
Hants, SO30 4RS.

Mrs J Tew

Scale 1/100

Sept 22

Dr 5