


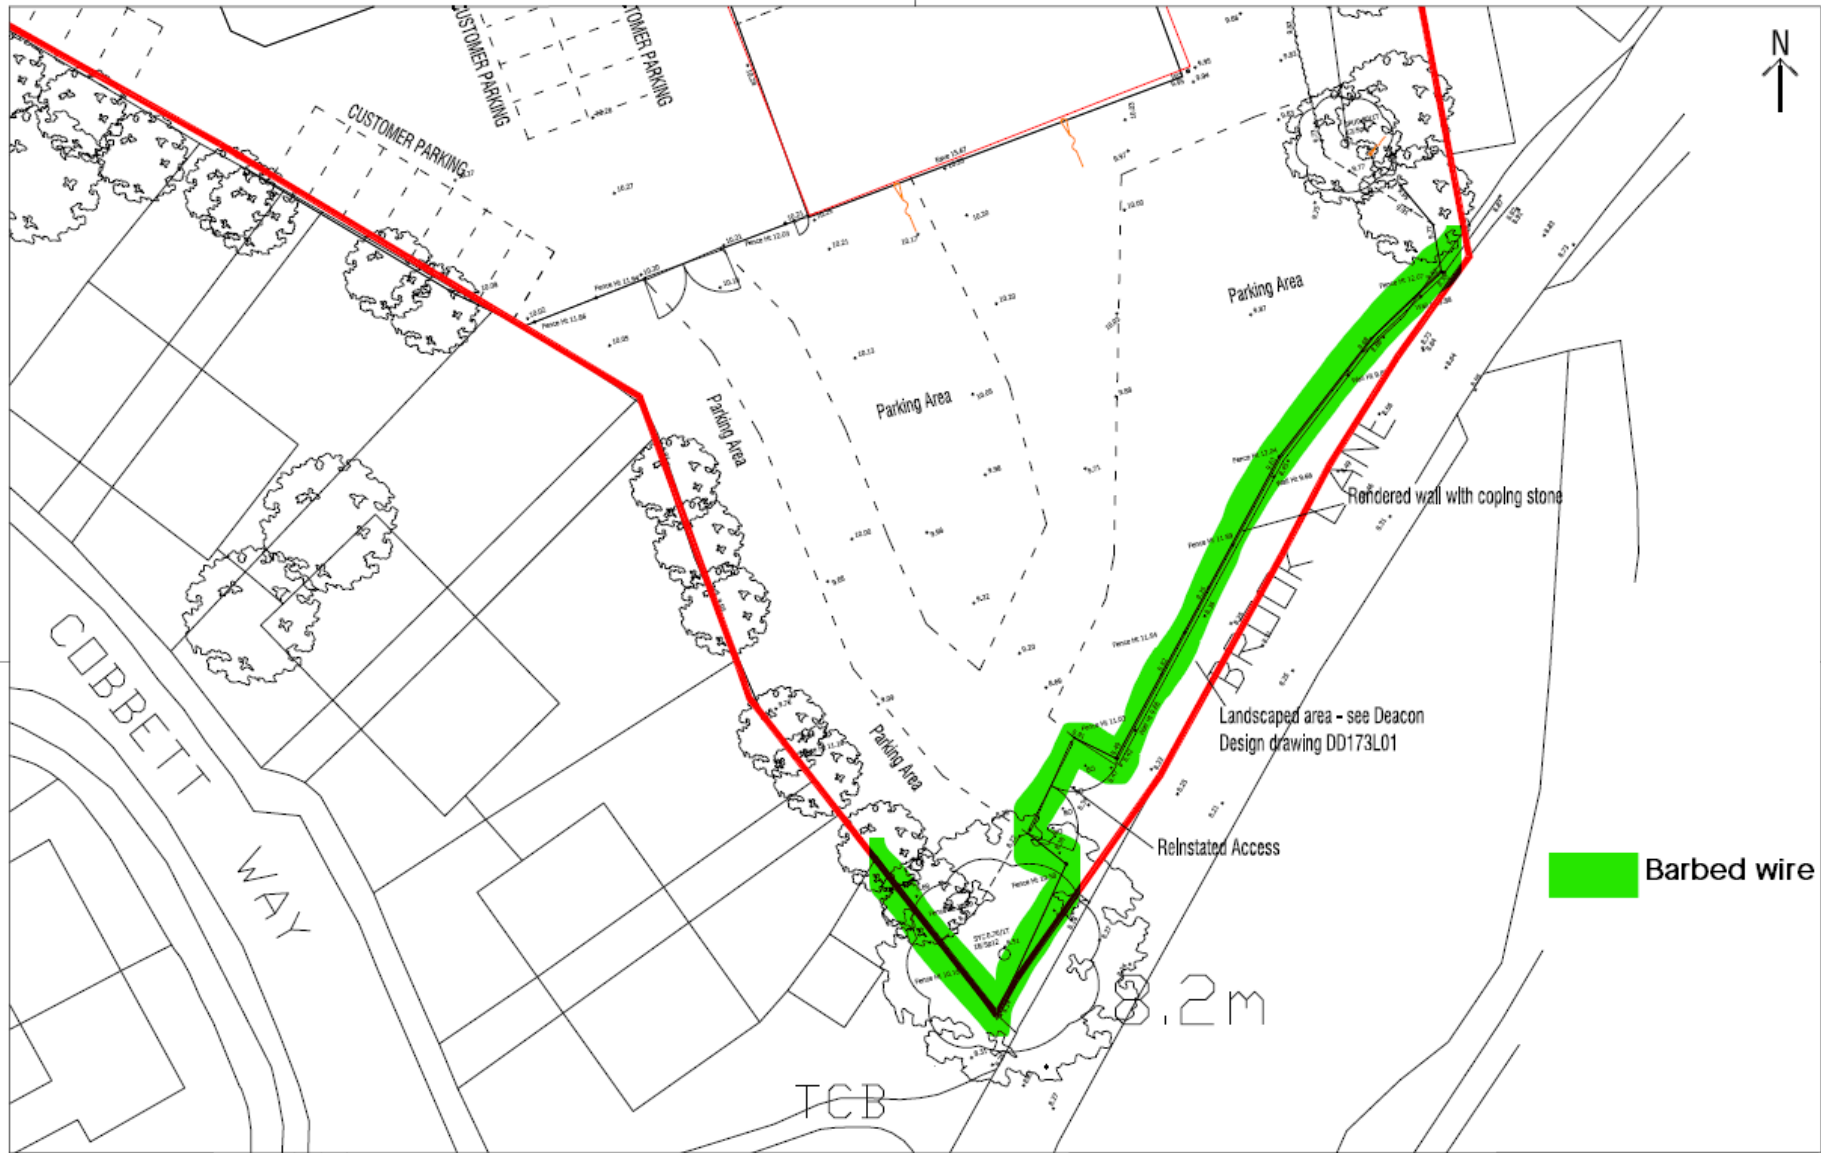

1/12/17 A Boundary Line Brown Amended to 1/12/17 Comments	VP HAE VP HAE	By PHE	0 1 2 3 4 5 6 7 8 9 10m Scale: 1:1500 Date: 17 September 17	Drawn by: VP Checked by: DF	Downloaded: 17.109.03	Project: B	HGP ARCHITECTS FURZEHALL FARM, WICKHAM ROAD FAREHAM, HAMPSHIRE, PO16 7JH T: 01329 283 225 F: 01329 237 004 E: info@hgp-architects.co.uk W: www.hgp-architects.co.uk HGP is a registered company in England and Wales, no. 10114
REVISIONS							