



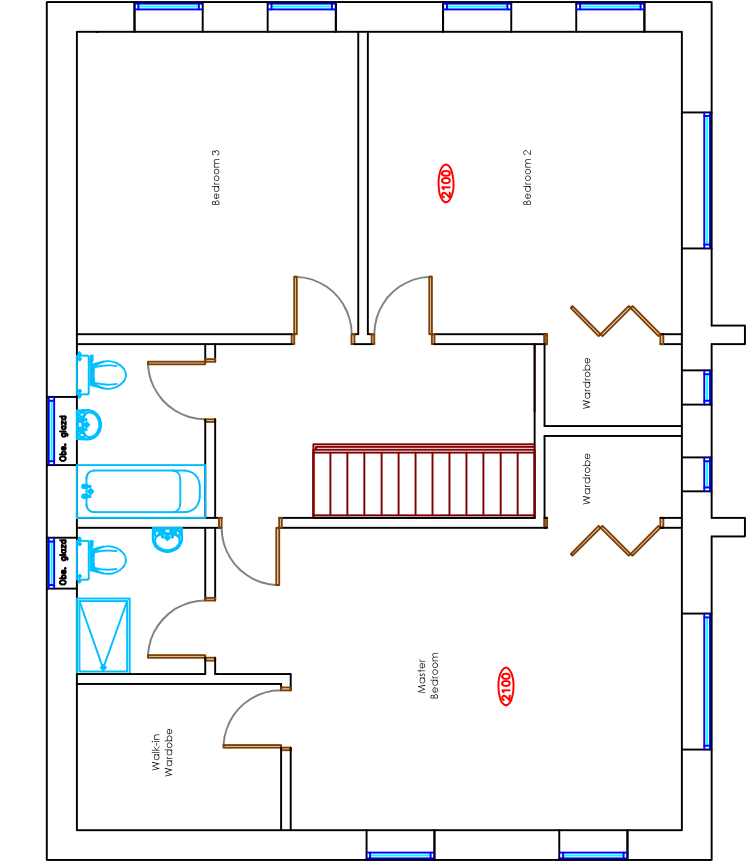

Proposed First Floor

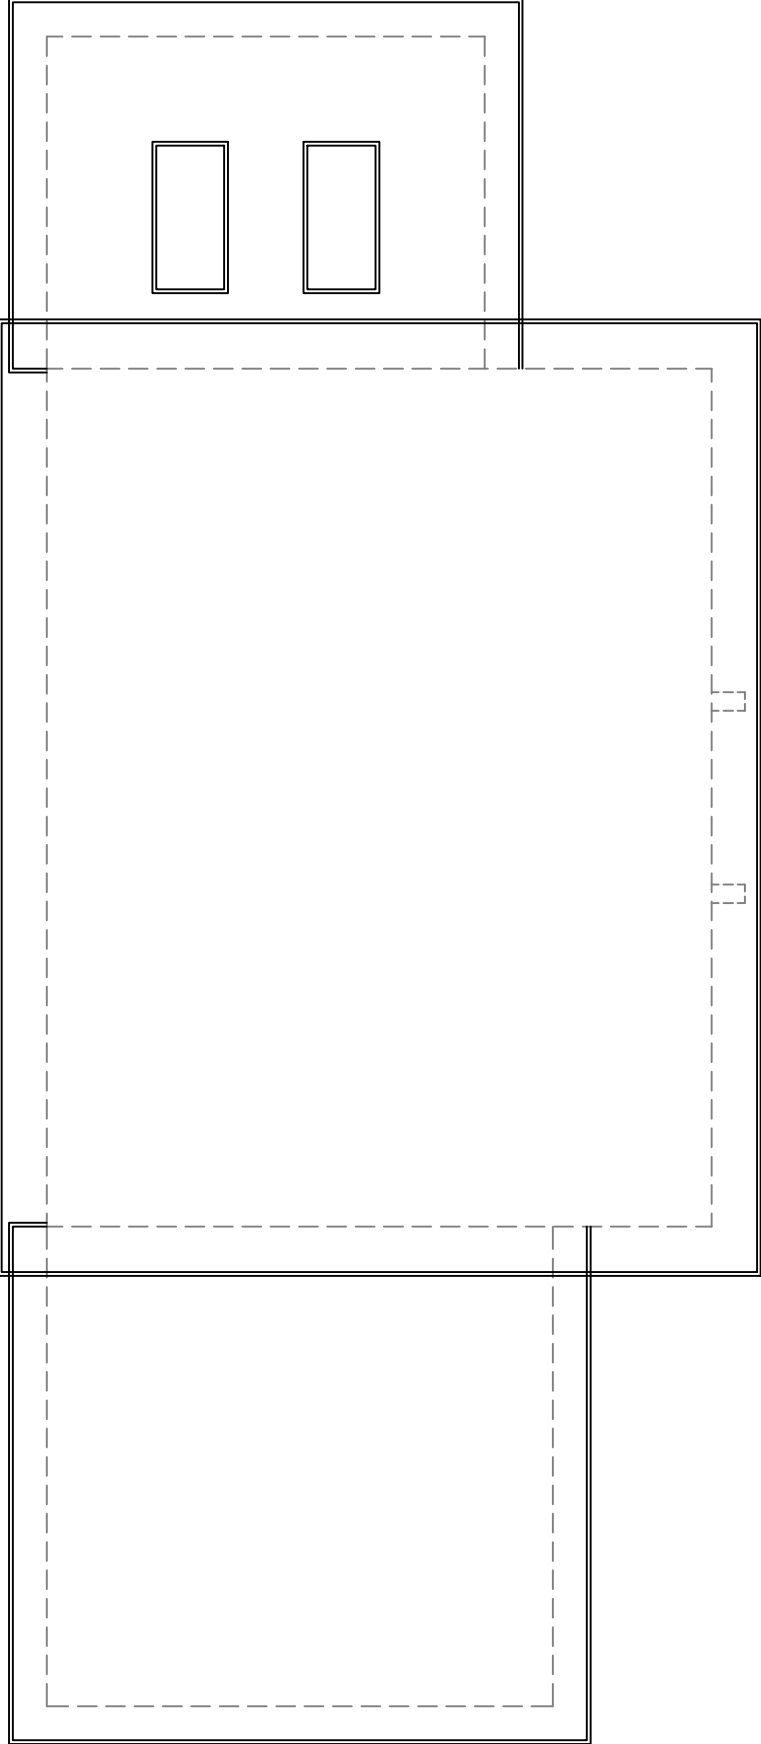


Proposed Ground Floor

Copyright is reserved by GBS Designs and is issued on the condition that it is not copied or disclosed by or to any unauthorised persons without prior consent in writing from GBS Designs.

All dimensions to be checked on site

All structural elements to be specified by a suitably qualified structural engineer.

REV	DESCRIPTION
-	Initial design
A	Revisions following feedback from client
B	Changes to roof, sky lights, garage doors and rear window

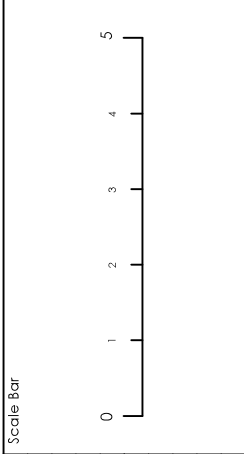

Drawing Ref		Drawing Title	
KANDOLHU 02		'Kandolhu', Nunton Cottage, Beacon Road, West End,	
Scale at A1	Scale at A3	Date	Drawn by
1:50	1:100	16 NOV 2021	GBS



CAD - ARCHITECTURE - DESIGN

6 Shillinglee Waterlooville
Hampshire PO7 5RW
Tel 023 9225 8315
www.gbsimages.co.uk