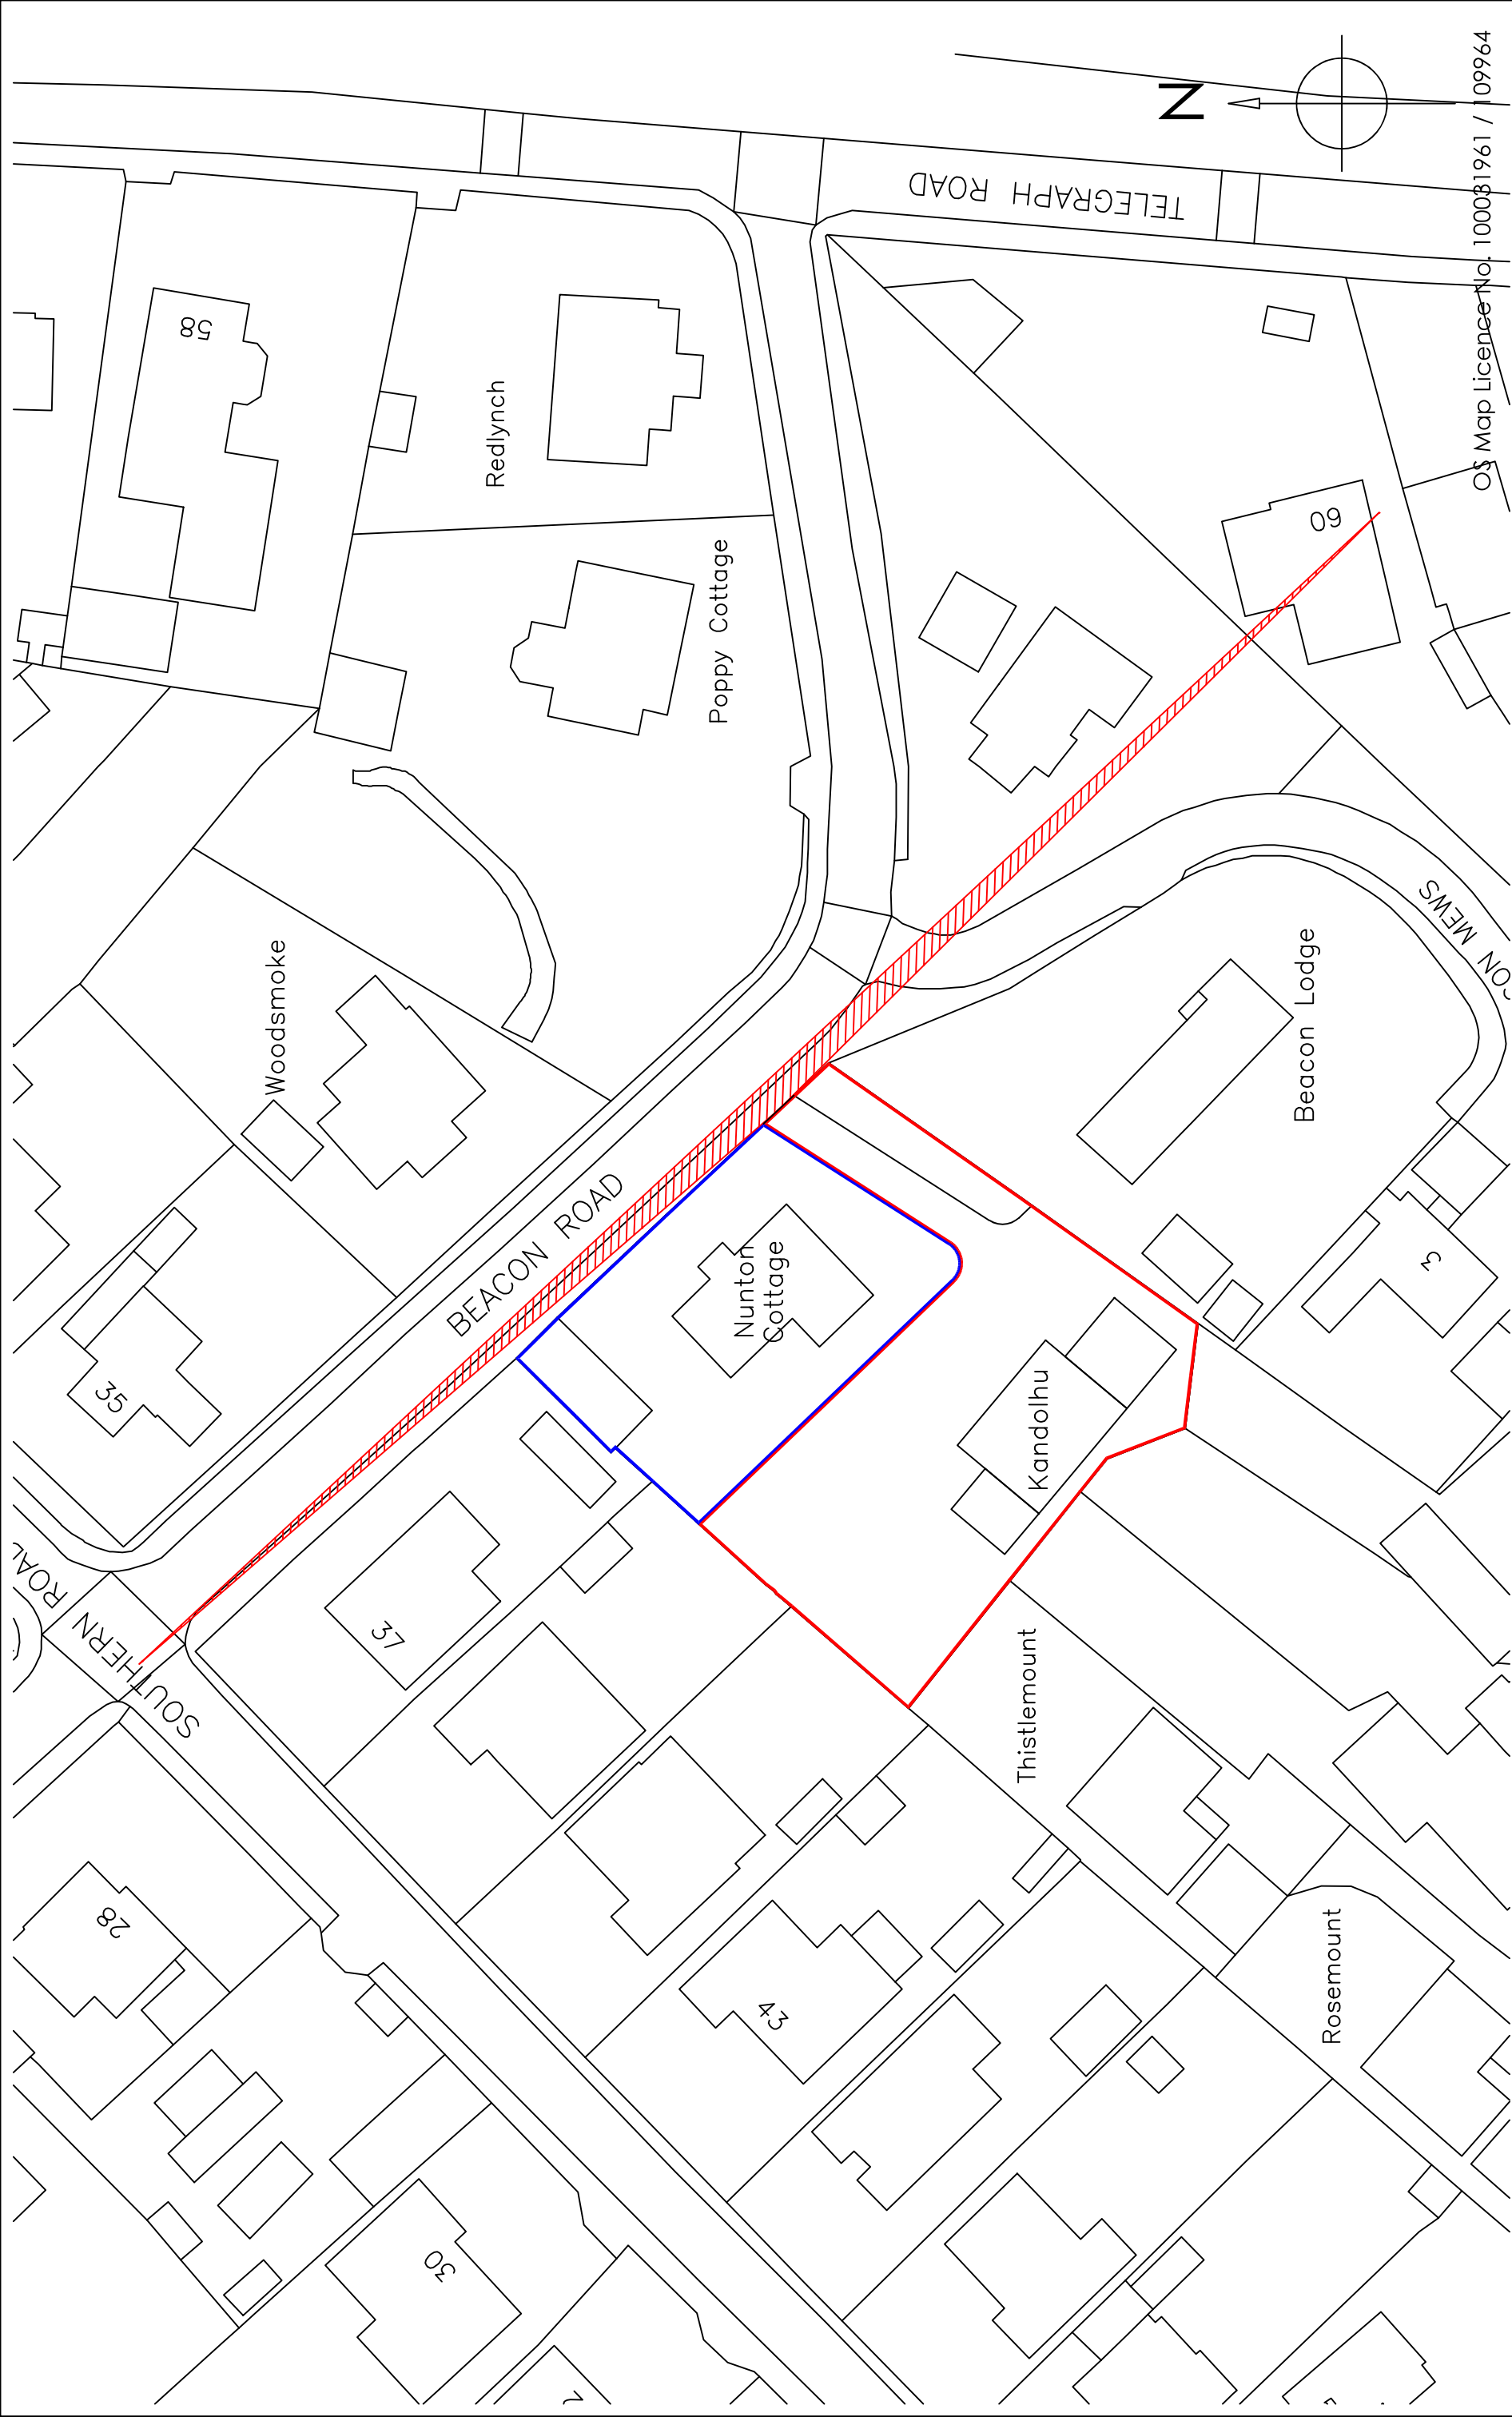


OS Map Licence No. 100081961 / 109964

Copyright is reserved by GBS Designs and is issued on the condition that it is not copied or disclosed by or to any unauthorised persons without prior consent in writing from GBS Designs.

All dimensions to be checked on site

All structural elements to be specified by a suitably qualified structural engineer.

REV	DESCRIPTION	DRAWN	DATE
-	Initial design	GBS	11.05.22
A	Revisions following feedback from client	GBS	20.06.22
B	Changes to roof, sky lights, garage doors and rear window	GBS	15.07.22

Drawing Title

'Kandolhu',
Nunton Cottage,
Beacon Road,
West End,
Southampton,
Hampshire,
SO30 3BR.

Drawing Ref

KANDOLHU 05

Scale at A1

N/A

Scale at A3

1:500

Date

16 NOV 2021

Drawn by

GBS

CAD - ARCHITECTURE - DESIGN

6 Shillinglee Waterlooville
Hampshire PO7 5RW
Tel 023 9225 8315
www.gbsimages.co.uk