


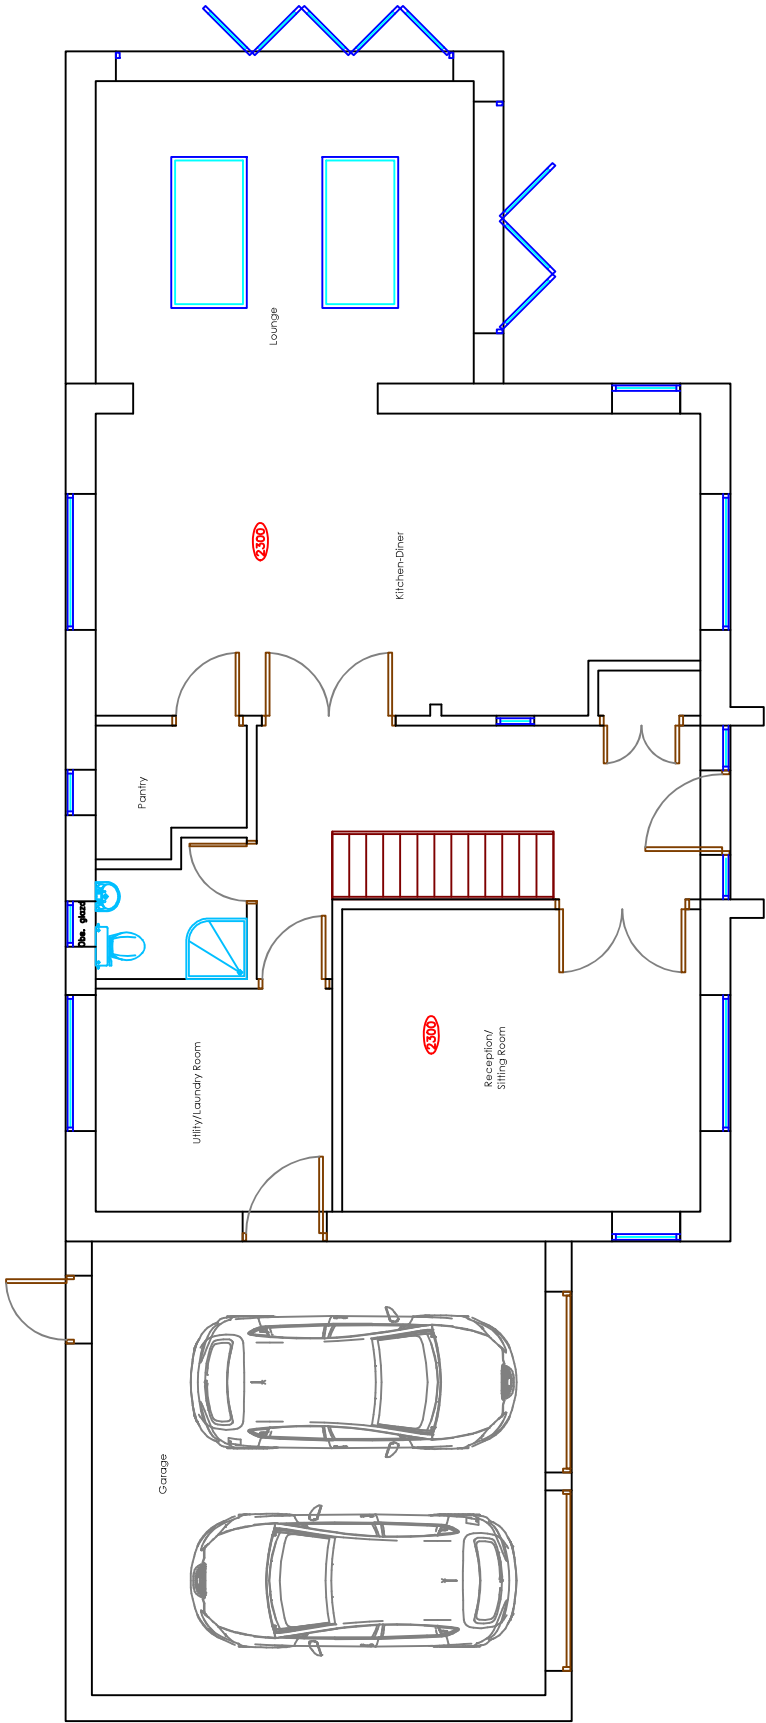

Proposed Ground Floor

Copyright is reserved by GBS Designs and is issued on the condition that it is not copied or disclosed by or to any unauthorised persons without prior consent in writing from GBS Designs.

All dimensions to be checked on site

All structural elements to be specified by a suitably qualified structural engineer.

REV	DESCRIPTION	DRAWN	DATE
-	Initial design	GBS	11.05.22
A	Revisions following feedback from client	GBS	20.06.22
B	Changes to roof, sky lights, garage doors and rear window	GBS	15.07.22

Drawing Ref

KANDOLHU 01

Scale at A1

1:50

Scale at A3

1:100

Date

16 NOV 2021

Drawn by

GBS

Drawing Title

'Kandolhu',
Nunton Cottage,
Beacon Road,
West End,
Southampton,
Hampshire,
SO30 3BR.



CAD - ARCHITECTURE - DESIGN

6 Shillinglee Waterlooville
Hampshire PO7 5RW
Tel 023 9225 8315
www.gbsimages.co.uk