


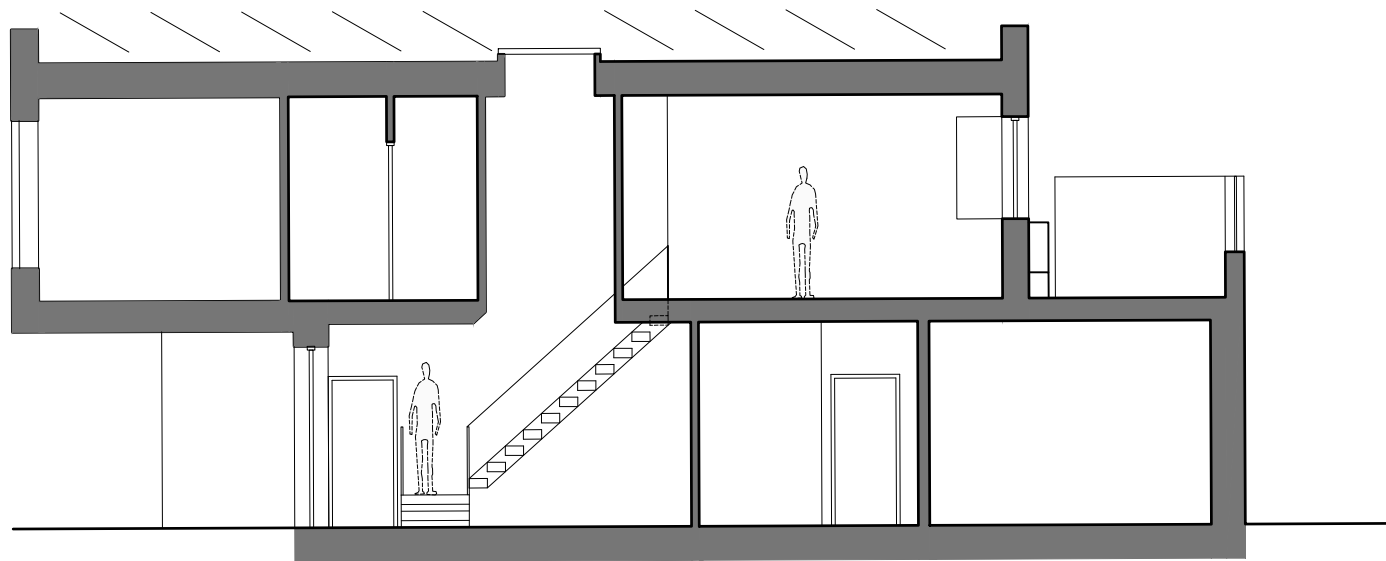

1 proposed long section
scale 1:100 @ A3


preliminary

this drawing is not for
construction
this drawing is the
property of:
dwell design
funtley court,
funtley hill,
fareham,
po16 7uy

revisions
-/-

scale bars

1:100

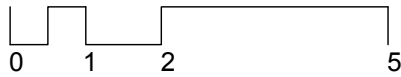

scale
1:100 @ A3

job name
18 crowsport

date
march 22

job number
22014

drawing number
(pl)09

drawing name
proposed long
section

status
preliminary

revision
-

dwell design
ltd