






Front Elevation as Proposed

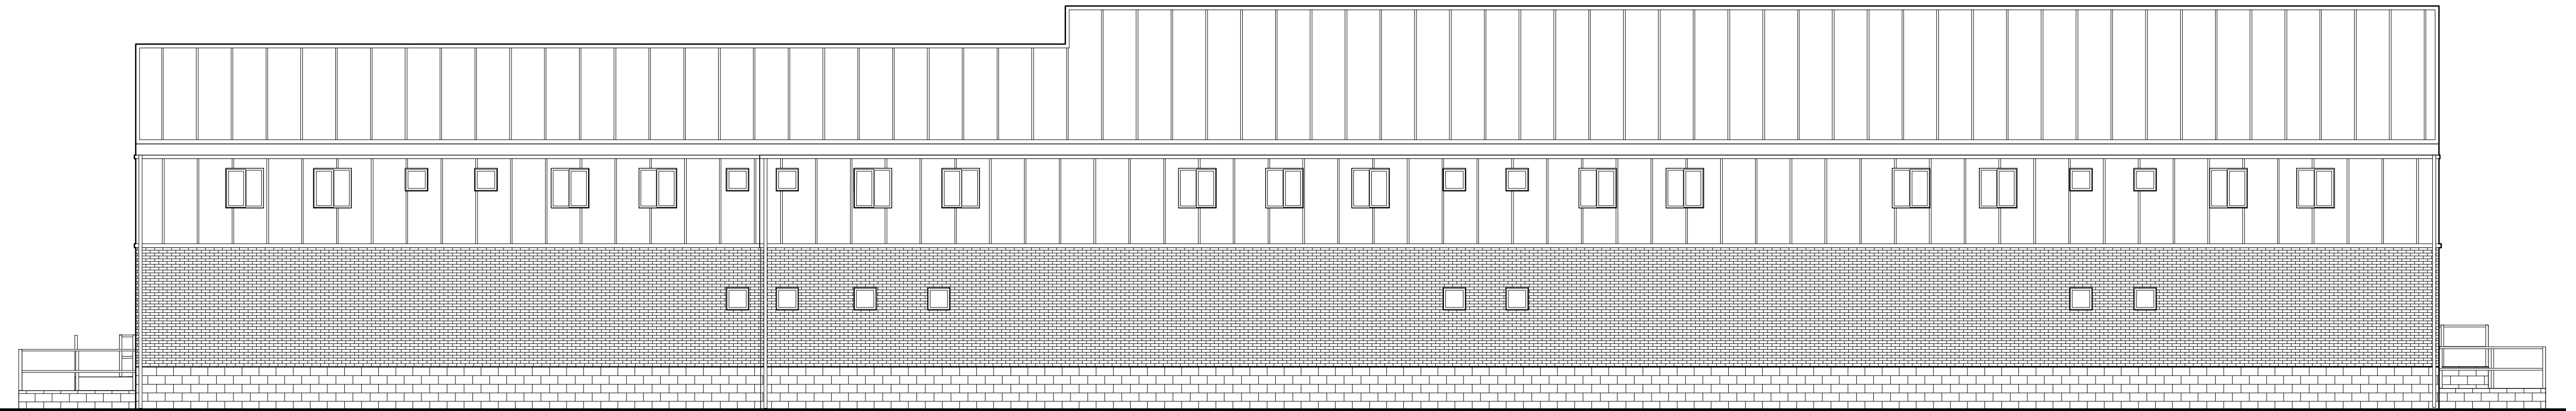

Rear Elevation as Proposed

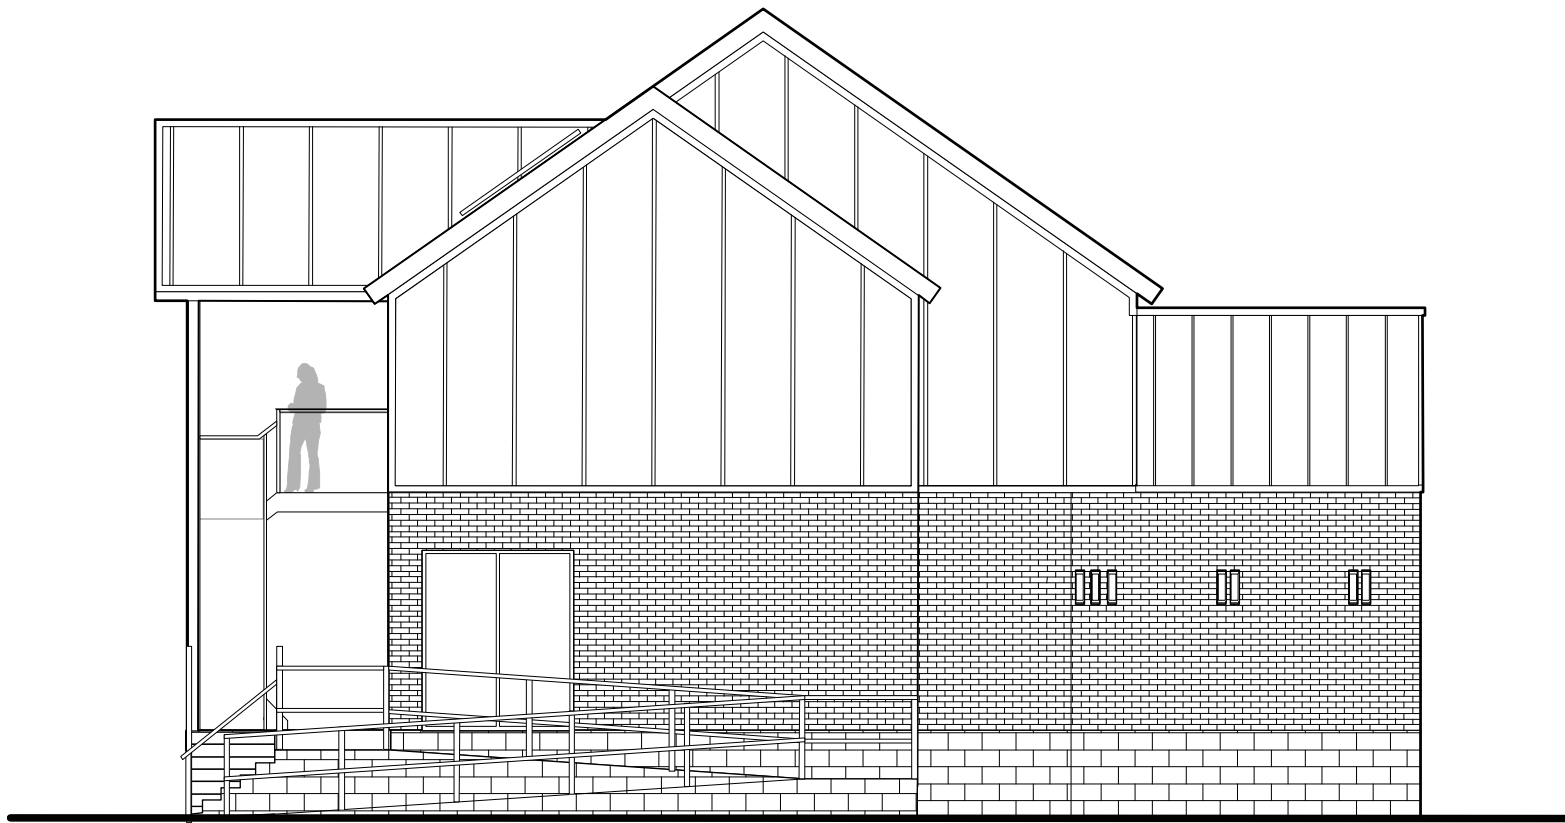

Side Elevation as Proposed

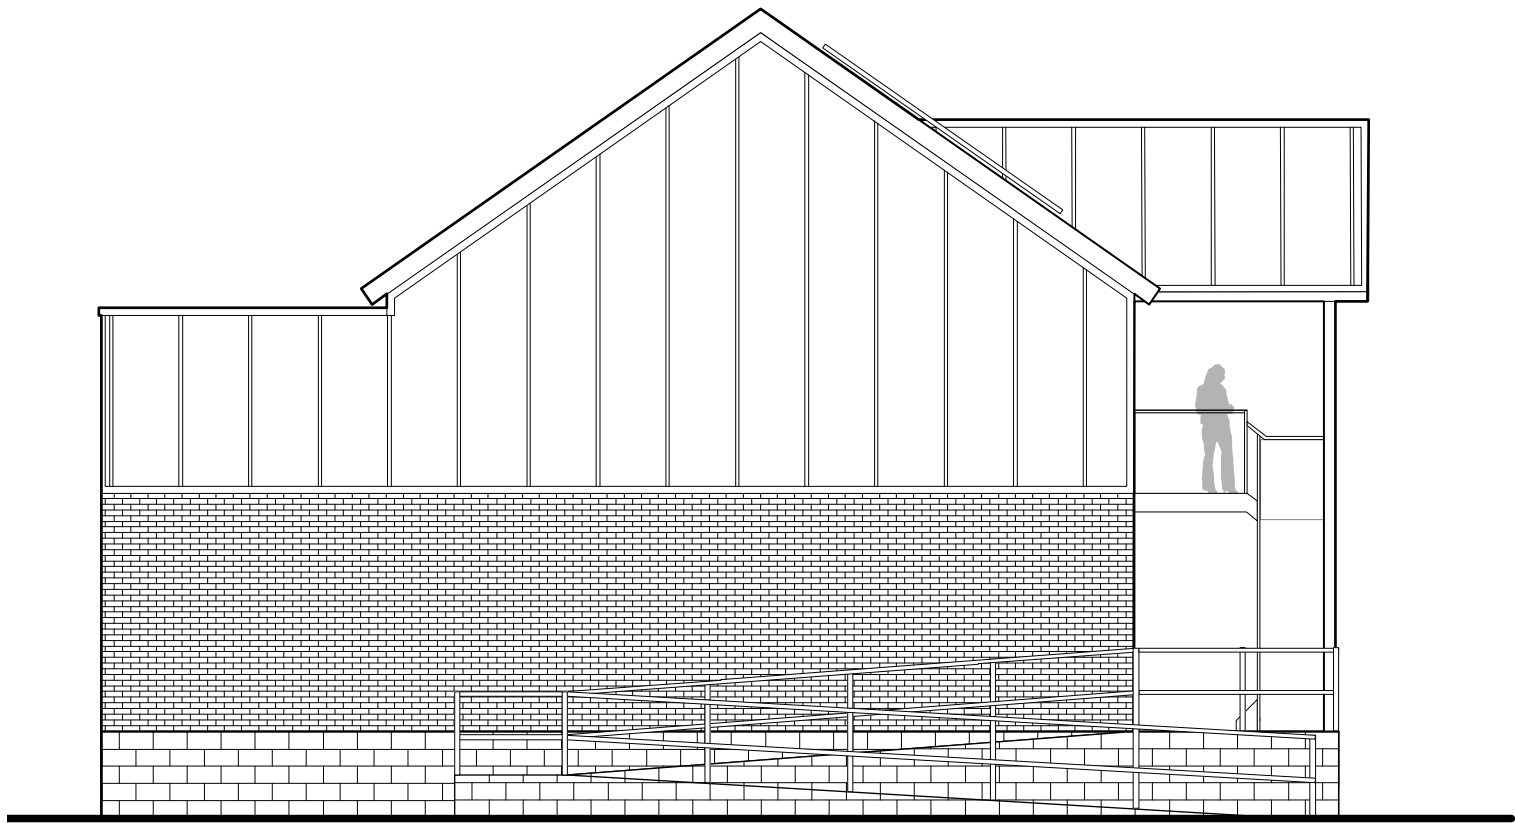

Side Elevation as Proposed

