
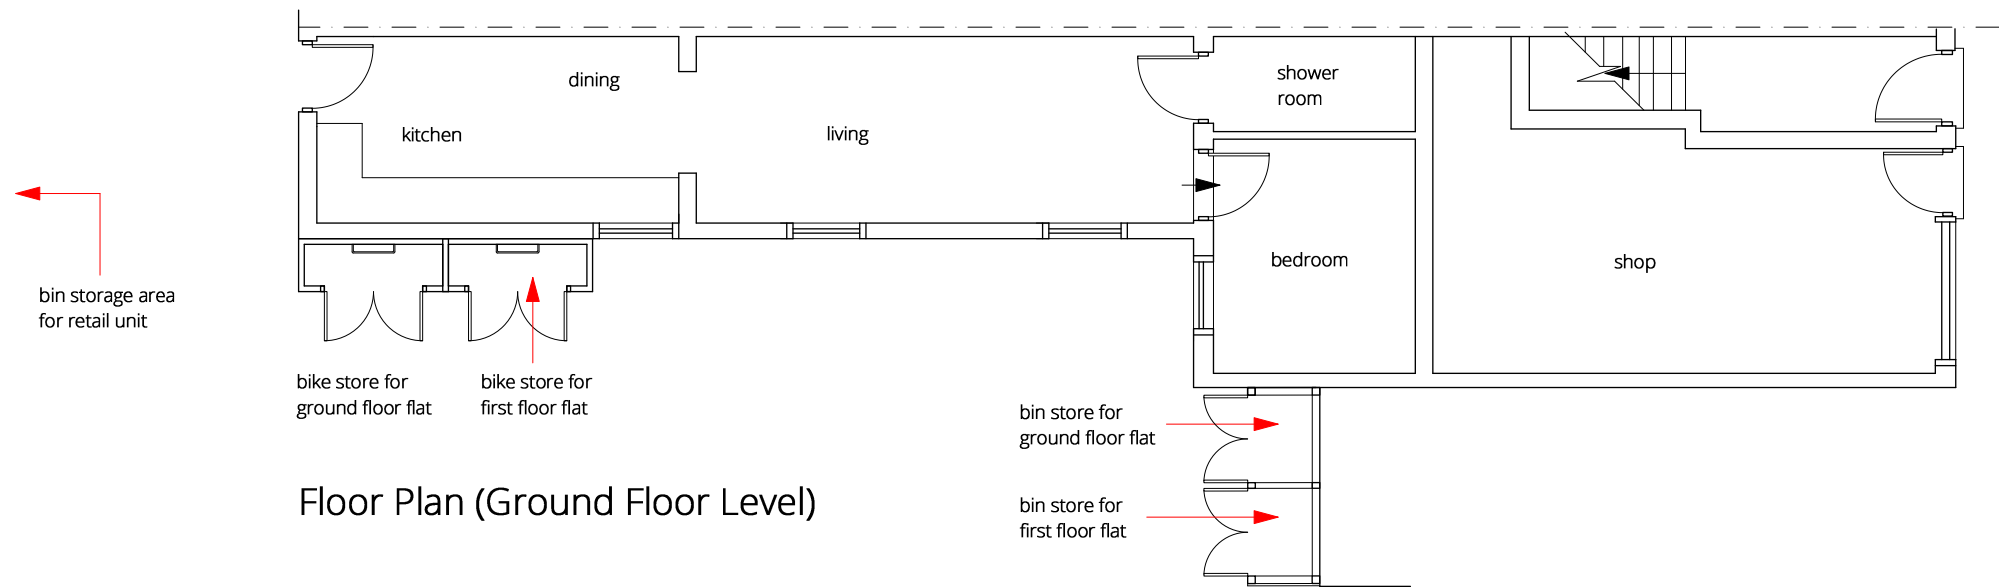


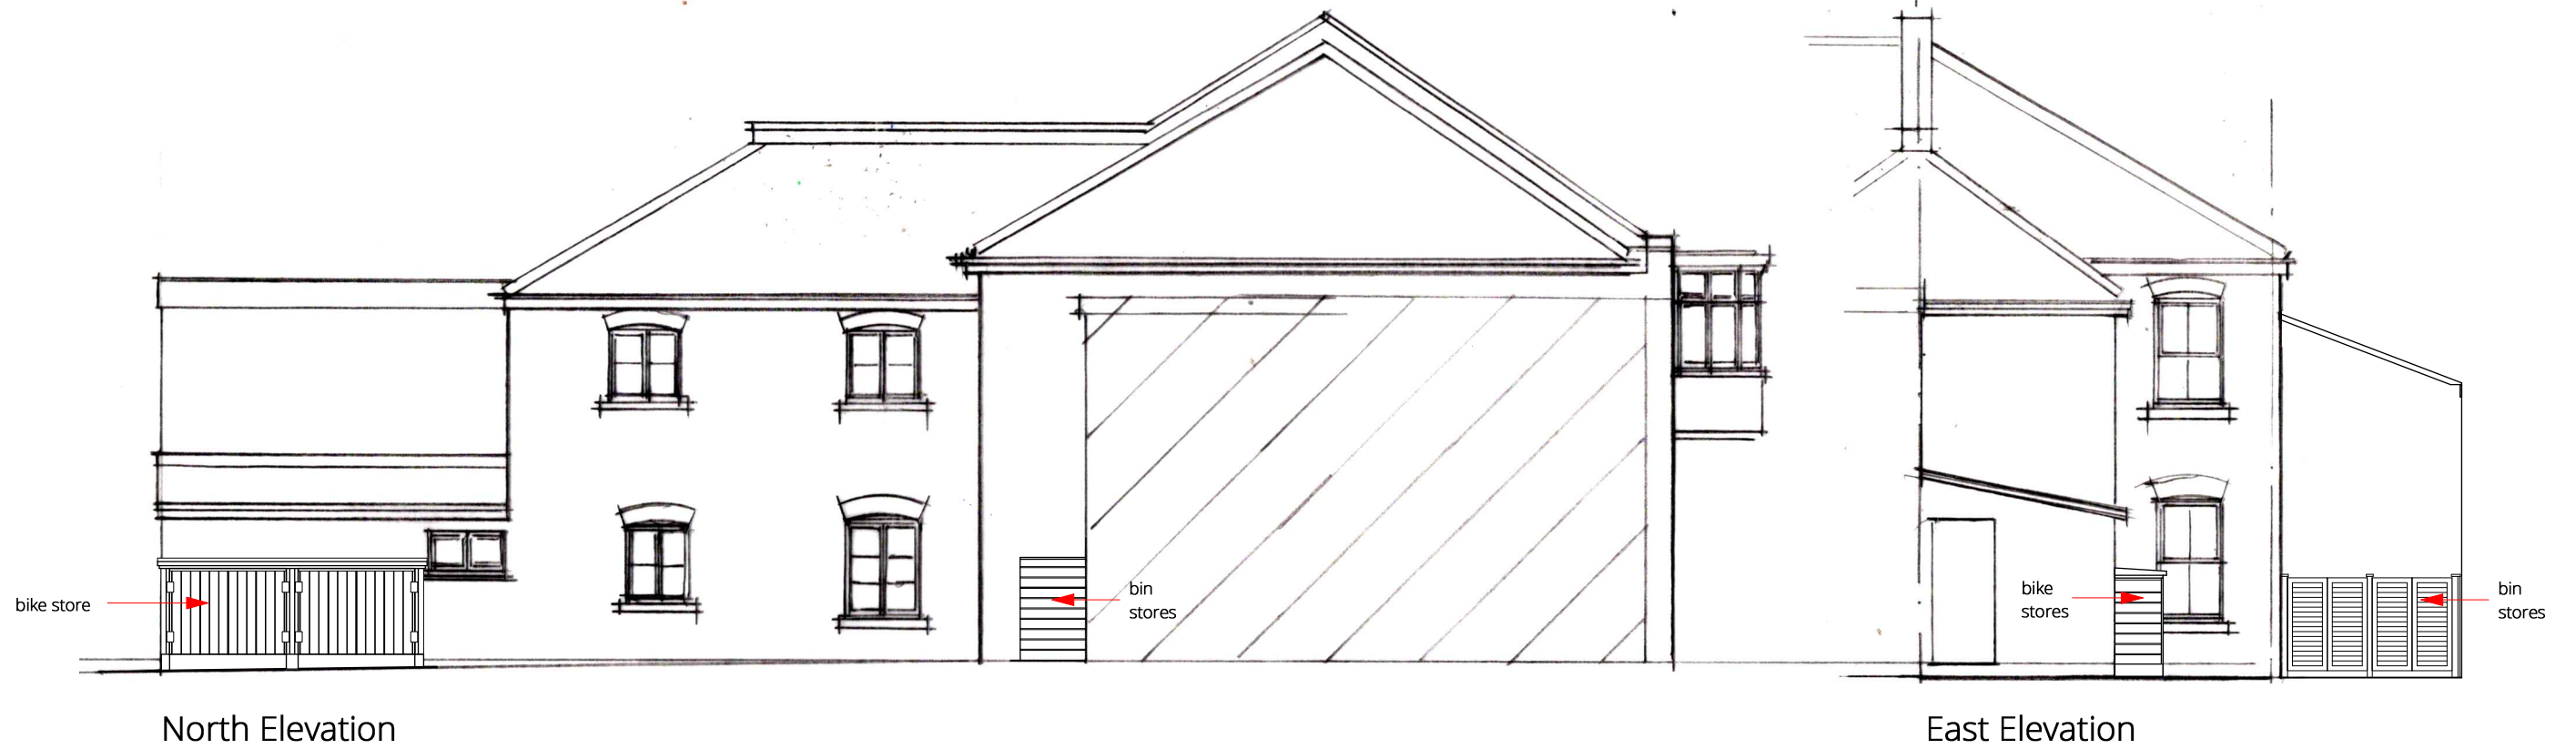

Bike Stores, Bin Storage Areas

Scale 1:100

SPP SOUTHERN PLANNING PRACTICE Youngs Yard, Churchfields, Twyford, Winchester SO21 1NN. t. 01962 715770 w. southernplanning.co.uk e. info@southernplanning.co.uk	CLIENT: Mr A. Bajar	TITLE: Bikes Stores, Bin Storage Areas	SCALE AT A3: 1:100	DATE: Aug 2022
	PROJECT: 2D High Street Eastleigh	DWG NO.: E-AD-474.1.04	REV: E	012345 Scale in Metres. (1:100 @ A3)
	E20.9.22bin storage area for retail unit D12.9.22kitchen C12.9.22relocation bin store B7.9.22new bin store A2.9.22size and location of bike store REV:DATE:AMENDMENTS: © Crown copyright 2022 OS Licence No. 100028555			