

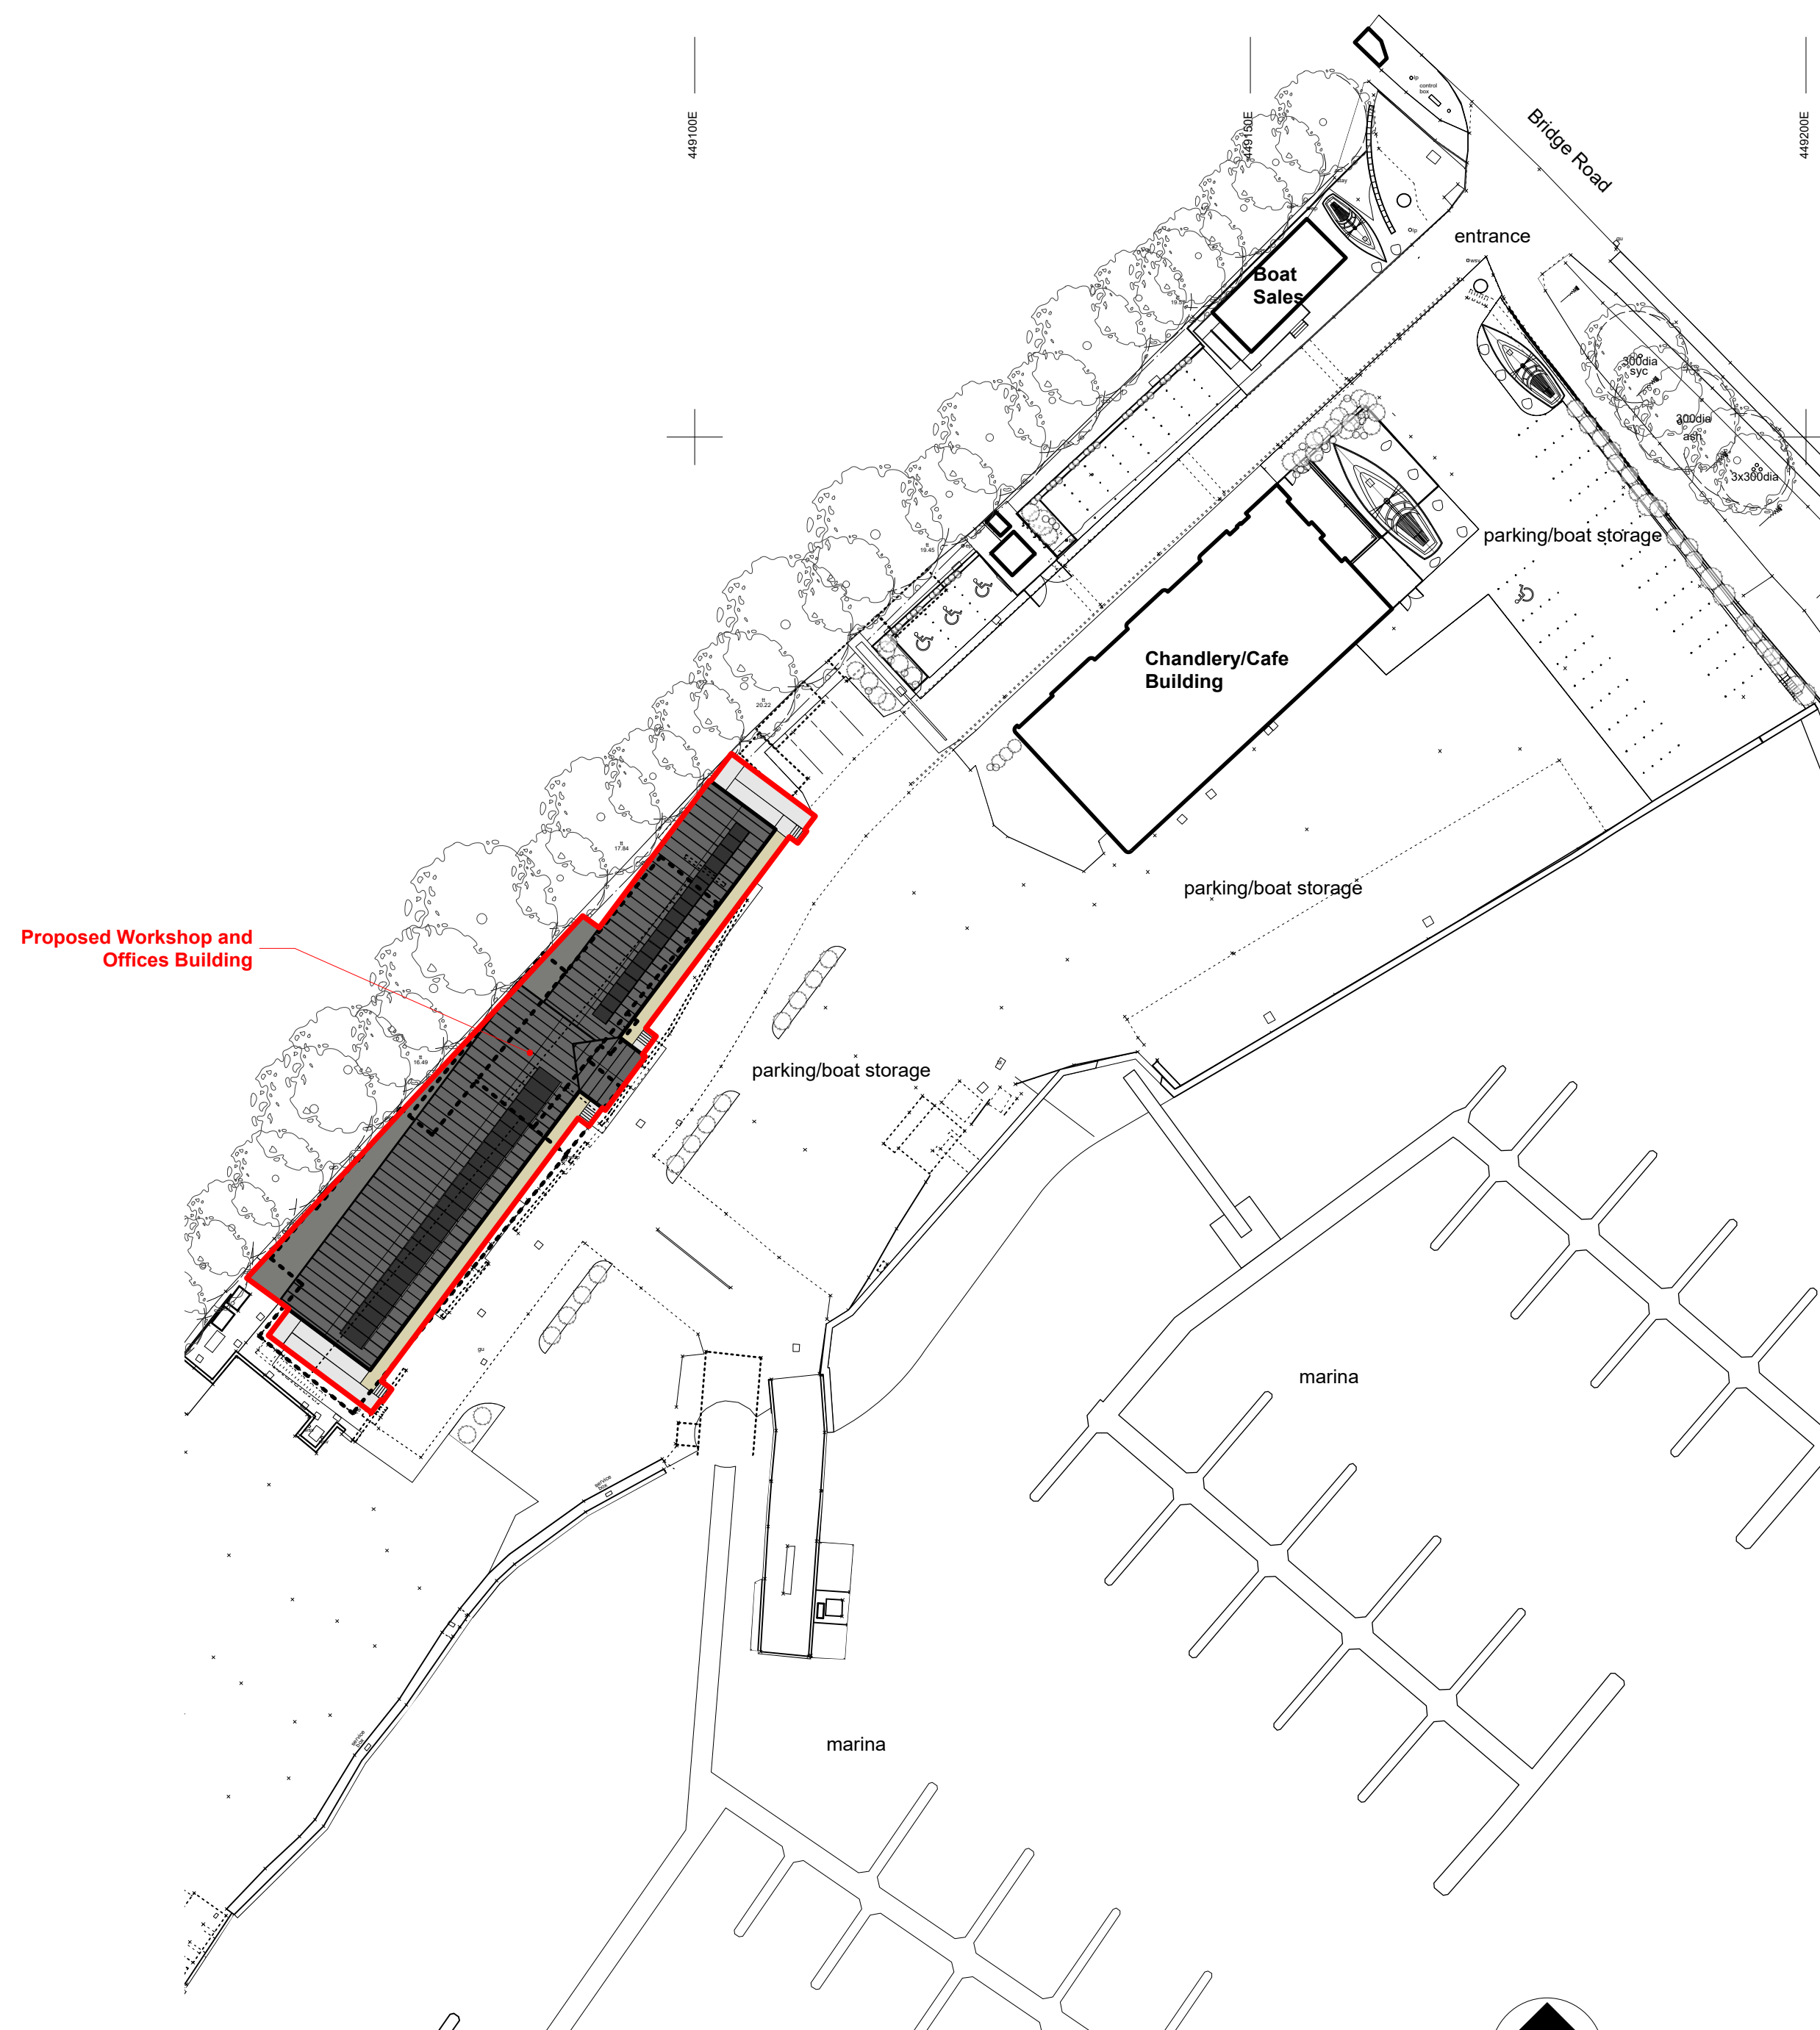


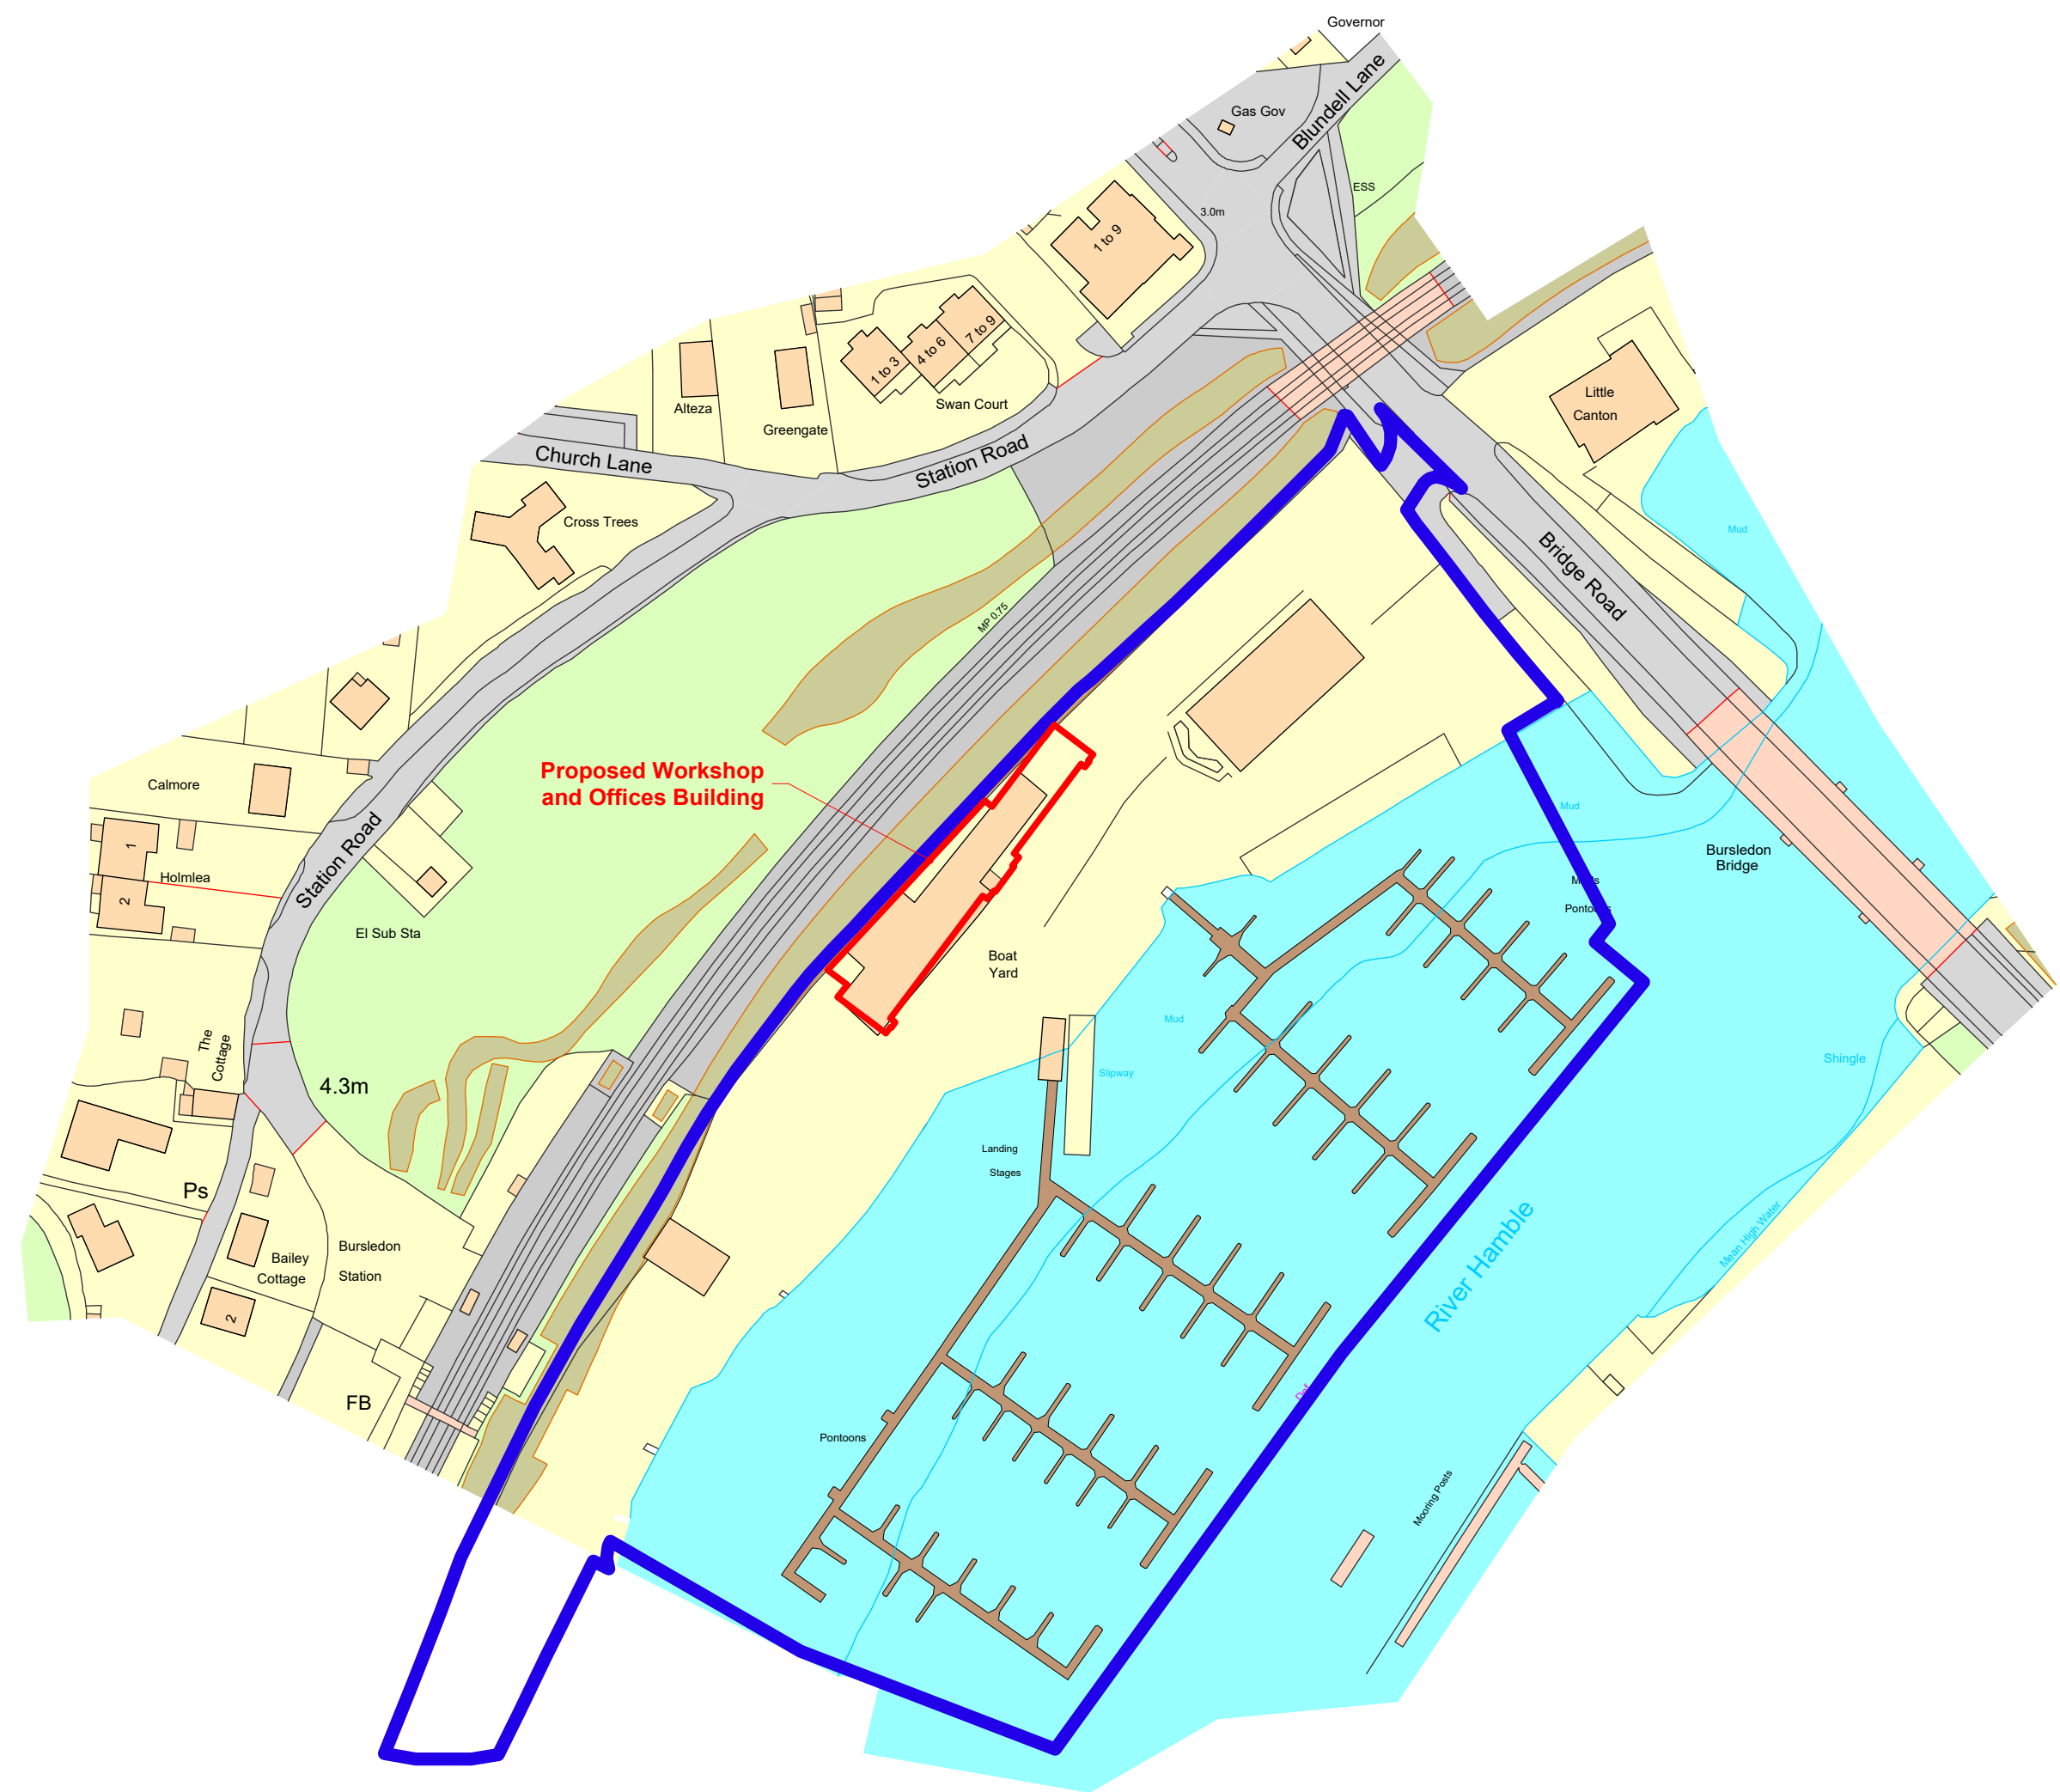

Site Plan as Proposed
1:500 @ A1

0 10 20 30 40 50m

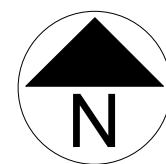

Ordnance Survey, (c) Crown Copyright 2018.
All rights reserved. Licence number 100022432

Site Location Plan
1:1250 @ A1

0 25 50 75 100m

