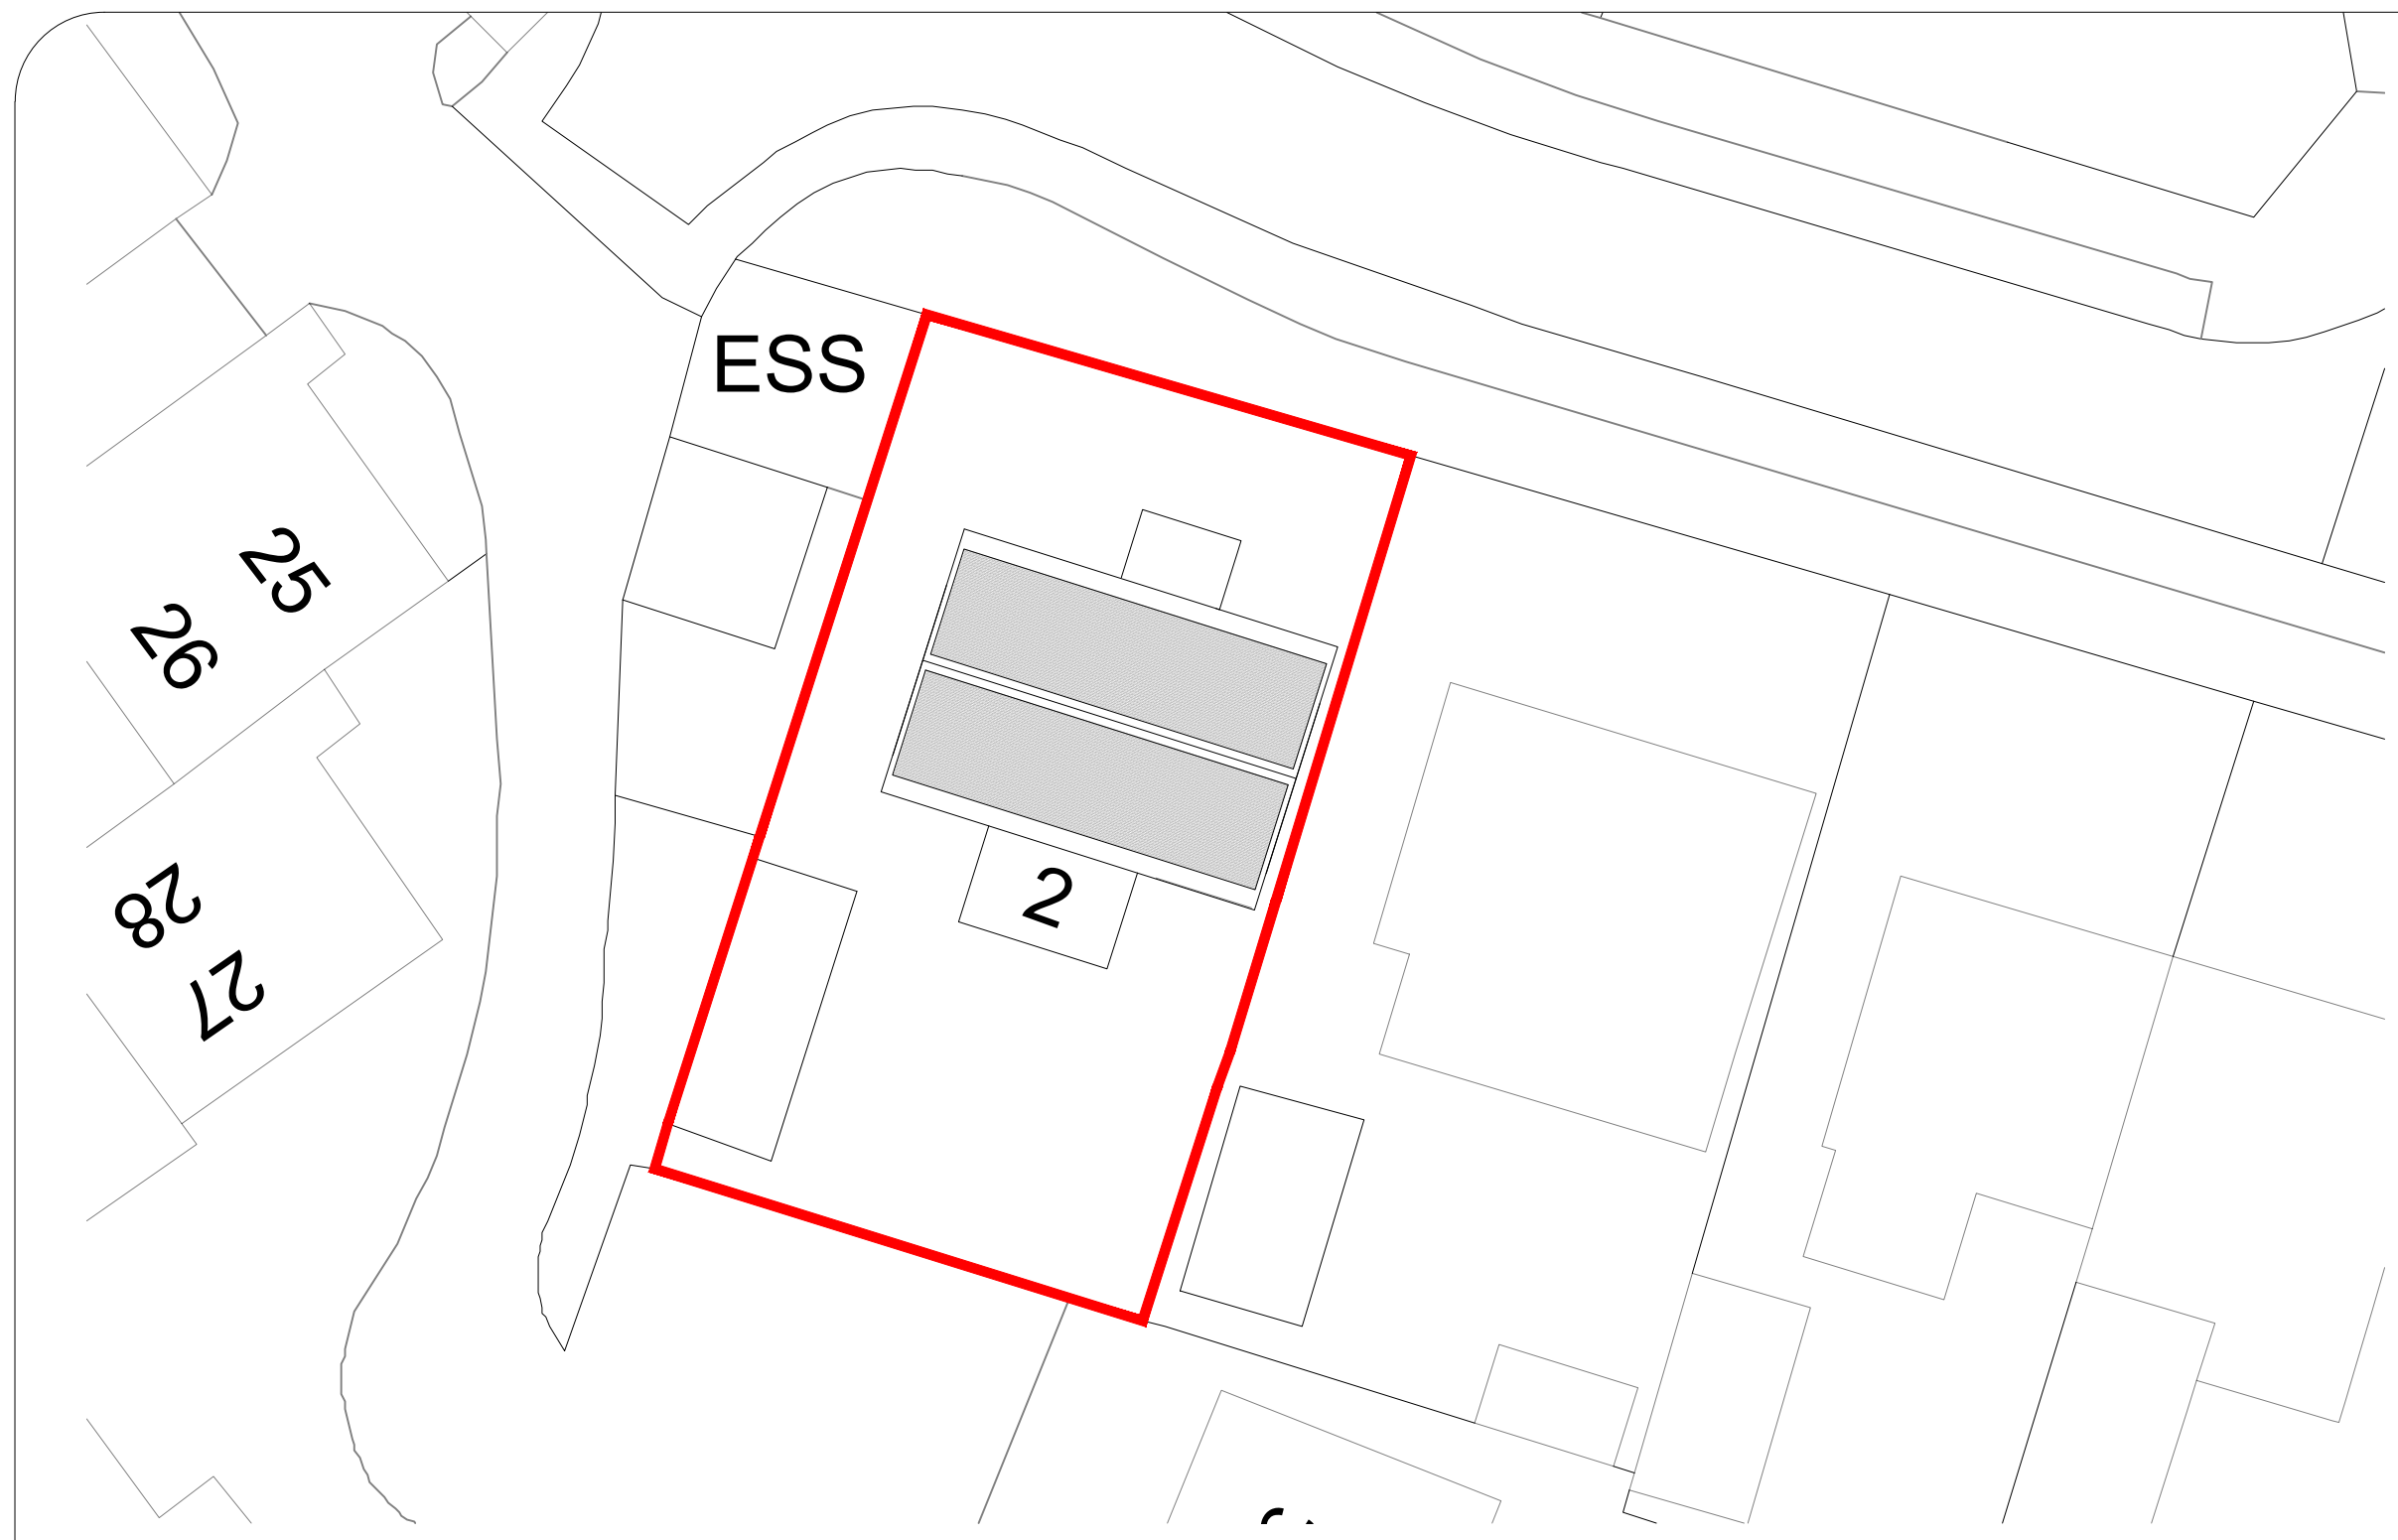


General Notes

This drawing is copyright of Lakeside Planning Services LTD. All rights reserved.
This drawing is intended for Planning purposes only.

Party Wall Agreements should be obtained by the client and Lakeside Planning Services are not liable for failure to notify the relevant parties.

2 Sharon Road, West End, Southampton

Site Layout

Project BELL220120	Sheet SK200
Date Jan 22	A
Scale 1:200 @ A3	

