



**TOWN AND COUNTRY PLANNING ACT 1990: SECTION 192
(as amended by section 10 of the Planning and Compensation Act 1991)**

**TOWN AND COUNTRY PLANNING (DEVELOPMENT MANAGEMENT PROCEDURE)
(ENGLAND) ORDER 2015: ARTICLE 39**

CERTIFICATE OF LAWFUL PROPOSED USE OR DEVELOPMENT

Application number: LDC/22/93447

Eastleigh Borough Council hereby certify that on 16 July 2022 the matter described in the First Schedule to this Certificate in respect of the land specified in the Second Schedule to this Certificate and on the plan edged red attached to this Certificate would have been lawful within the meaning of section 192 of the Town and Country Planning Act 1990 (as amended) for the following reason(s):

The Council is satisfied that the proposed operations described in the First Schedule are permitted development under Class A of Part 1 of Schedule 2 to the Town and Country Planning (General Permitted Development) (England) Order 2015 provided the proposal comply with condition A.3 under the Order.

Signed: 

...(Council's Authorised Officer)

Helen Devereux
Legal Services Manager
On behalf of Eastleigh Borough Council

Date: 22 September 2022

FIRST SCHEDULE


Conversion of integral garage to form habitable accommodation and alterations to front elevation including pitched roof over existing projection and replacement of patio doors and window to rear elevation including enlargement of kitchen window as shown in drawing number 22/010/001 revision P3 and the plan edged red

SECOND SCHEDULE


12 Heathlands Close, Chandler's Ford, Hampshire, SO53 1GY

Notes

1. This certificate is issued solely for the purpose of section 192 of the Town and Country Planning Act 1990 (as amended).
2. It certifies that the matters specified in the First Schedule taking place on the land described in the Second Schedule would have been lawful on the specified date and therefore would not have been liable to enforcement action under section 172 of the 1990 Act on that date.
3. This certificate applies only to the extent of the matters described in the First Schedule and to the land specified in the Second Schedule and identified on the attached plan. Any matters which are materially different from those described or which relate to other land may render the owner or occupier liable to enforcement action.
4. The effect of the certificate is also qualified by the proviso in section 192(4) of the 1990 Act, which states that the lawfulness of a described use or operation is only conclusively presumed where there has been no material change, before the use is instituted or the operations are began, in any of the matters relevant to determining such lawfulness.

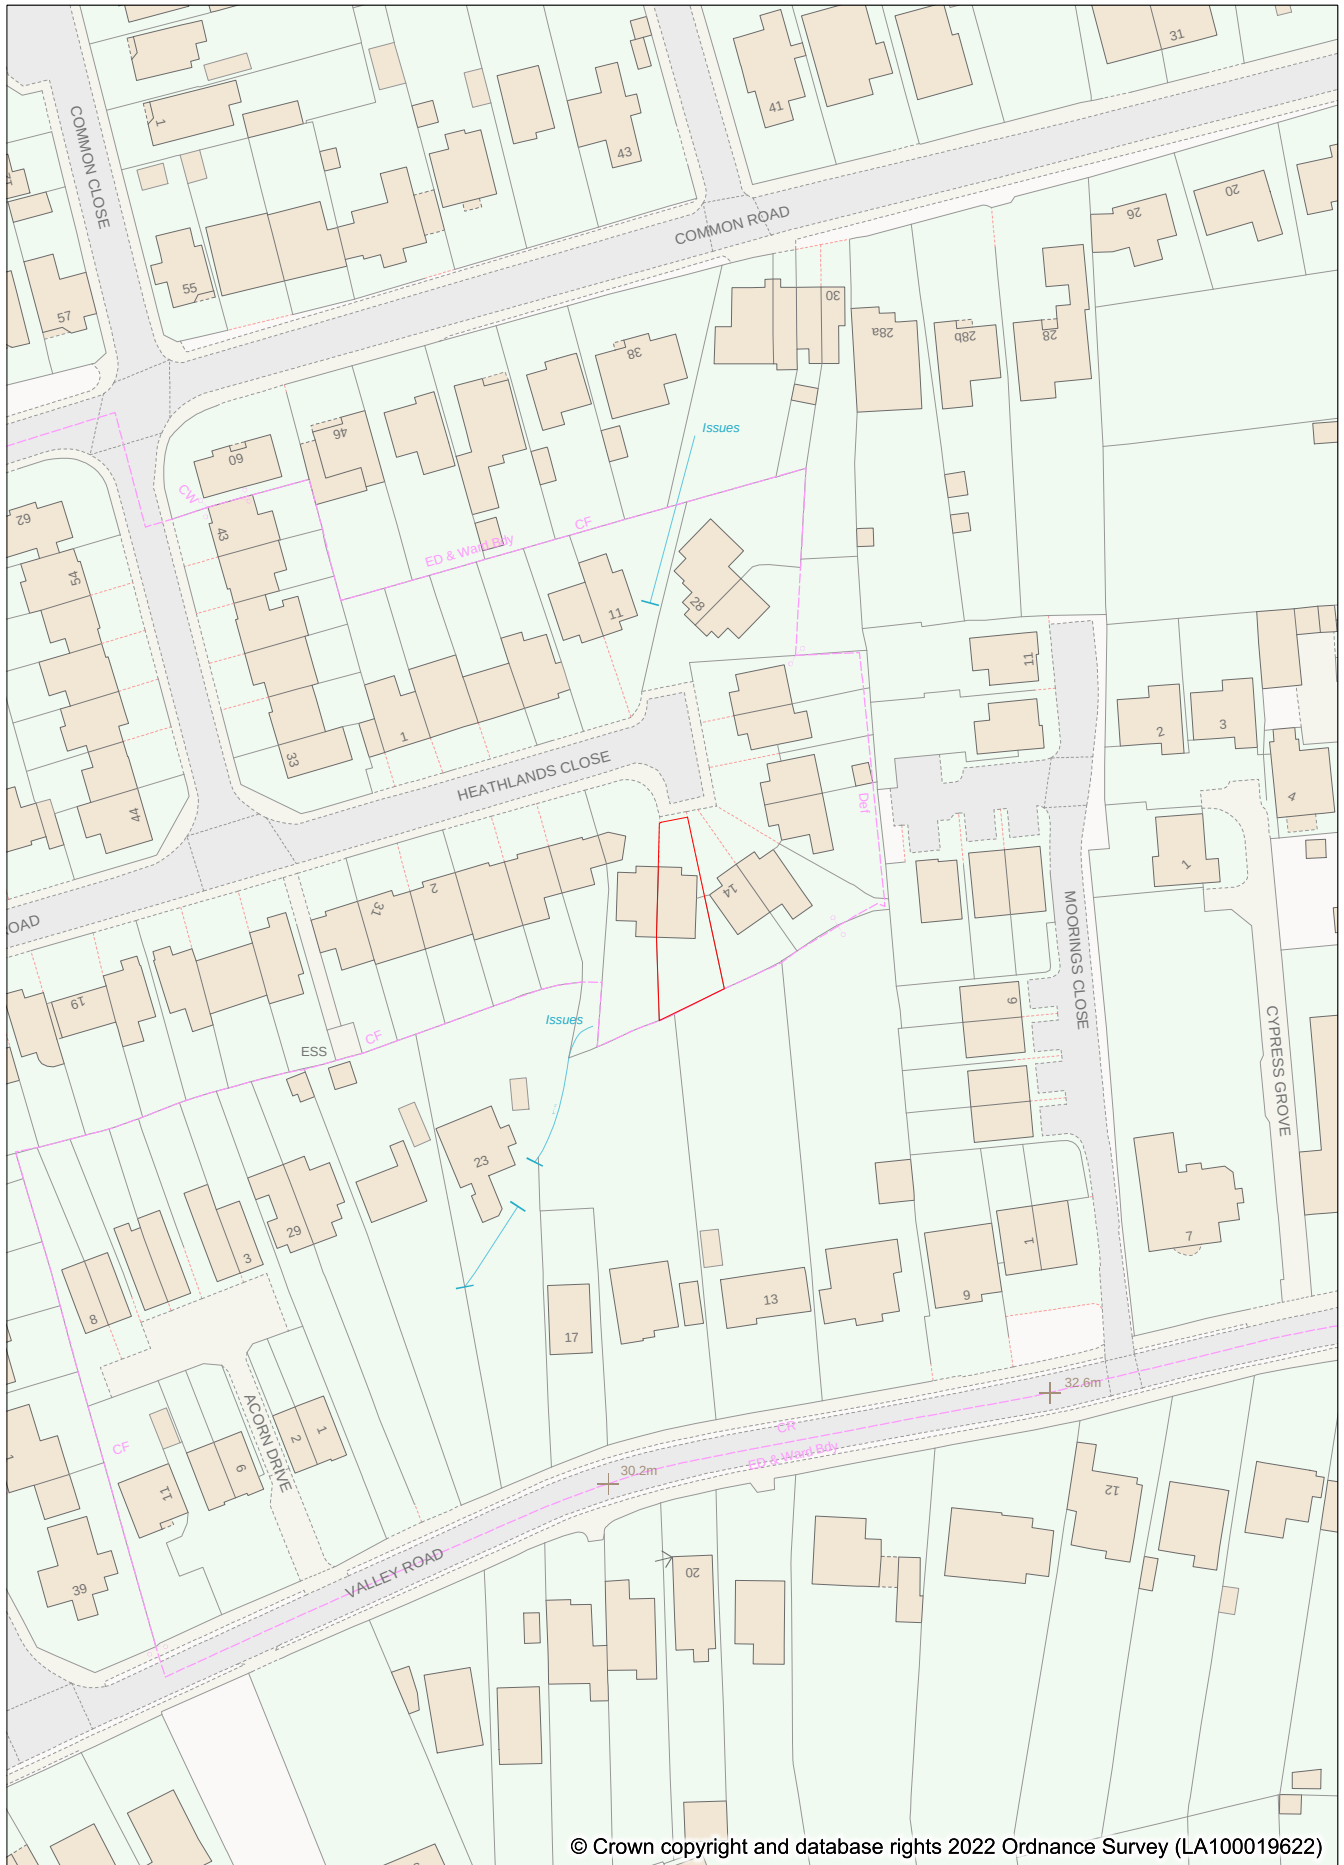

© Crown copyright and database rights 2022 Ordnance Survey (LA100019622)

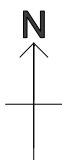

Address: 12 Heathlands Close,
Chandlers Ford. SO53 1GY

Date: 29/07/2022

Scale: 1:1250