


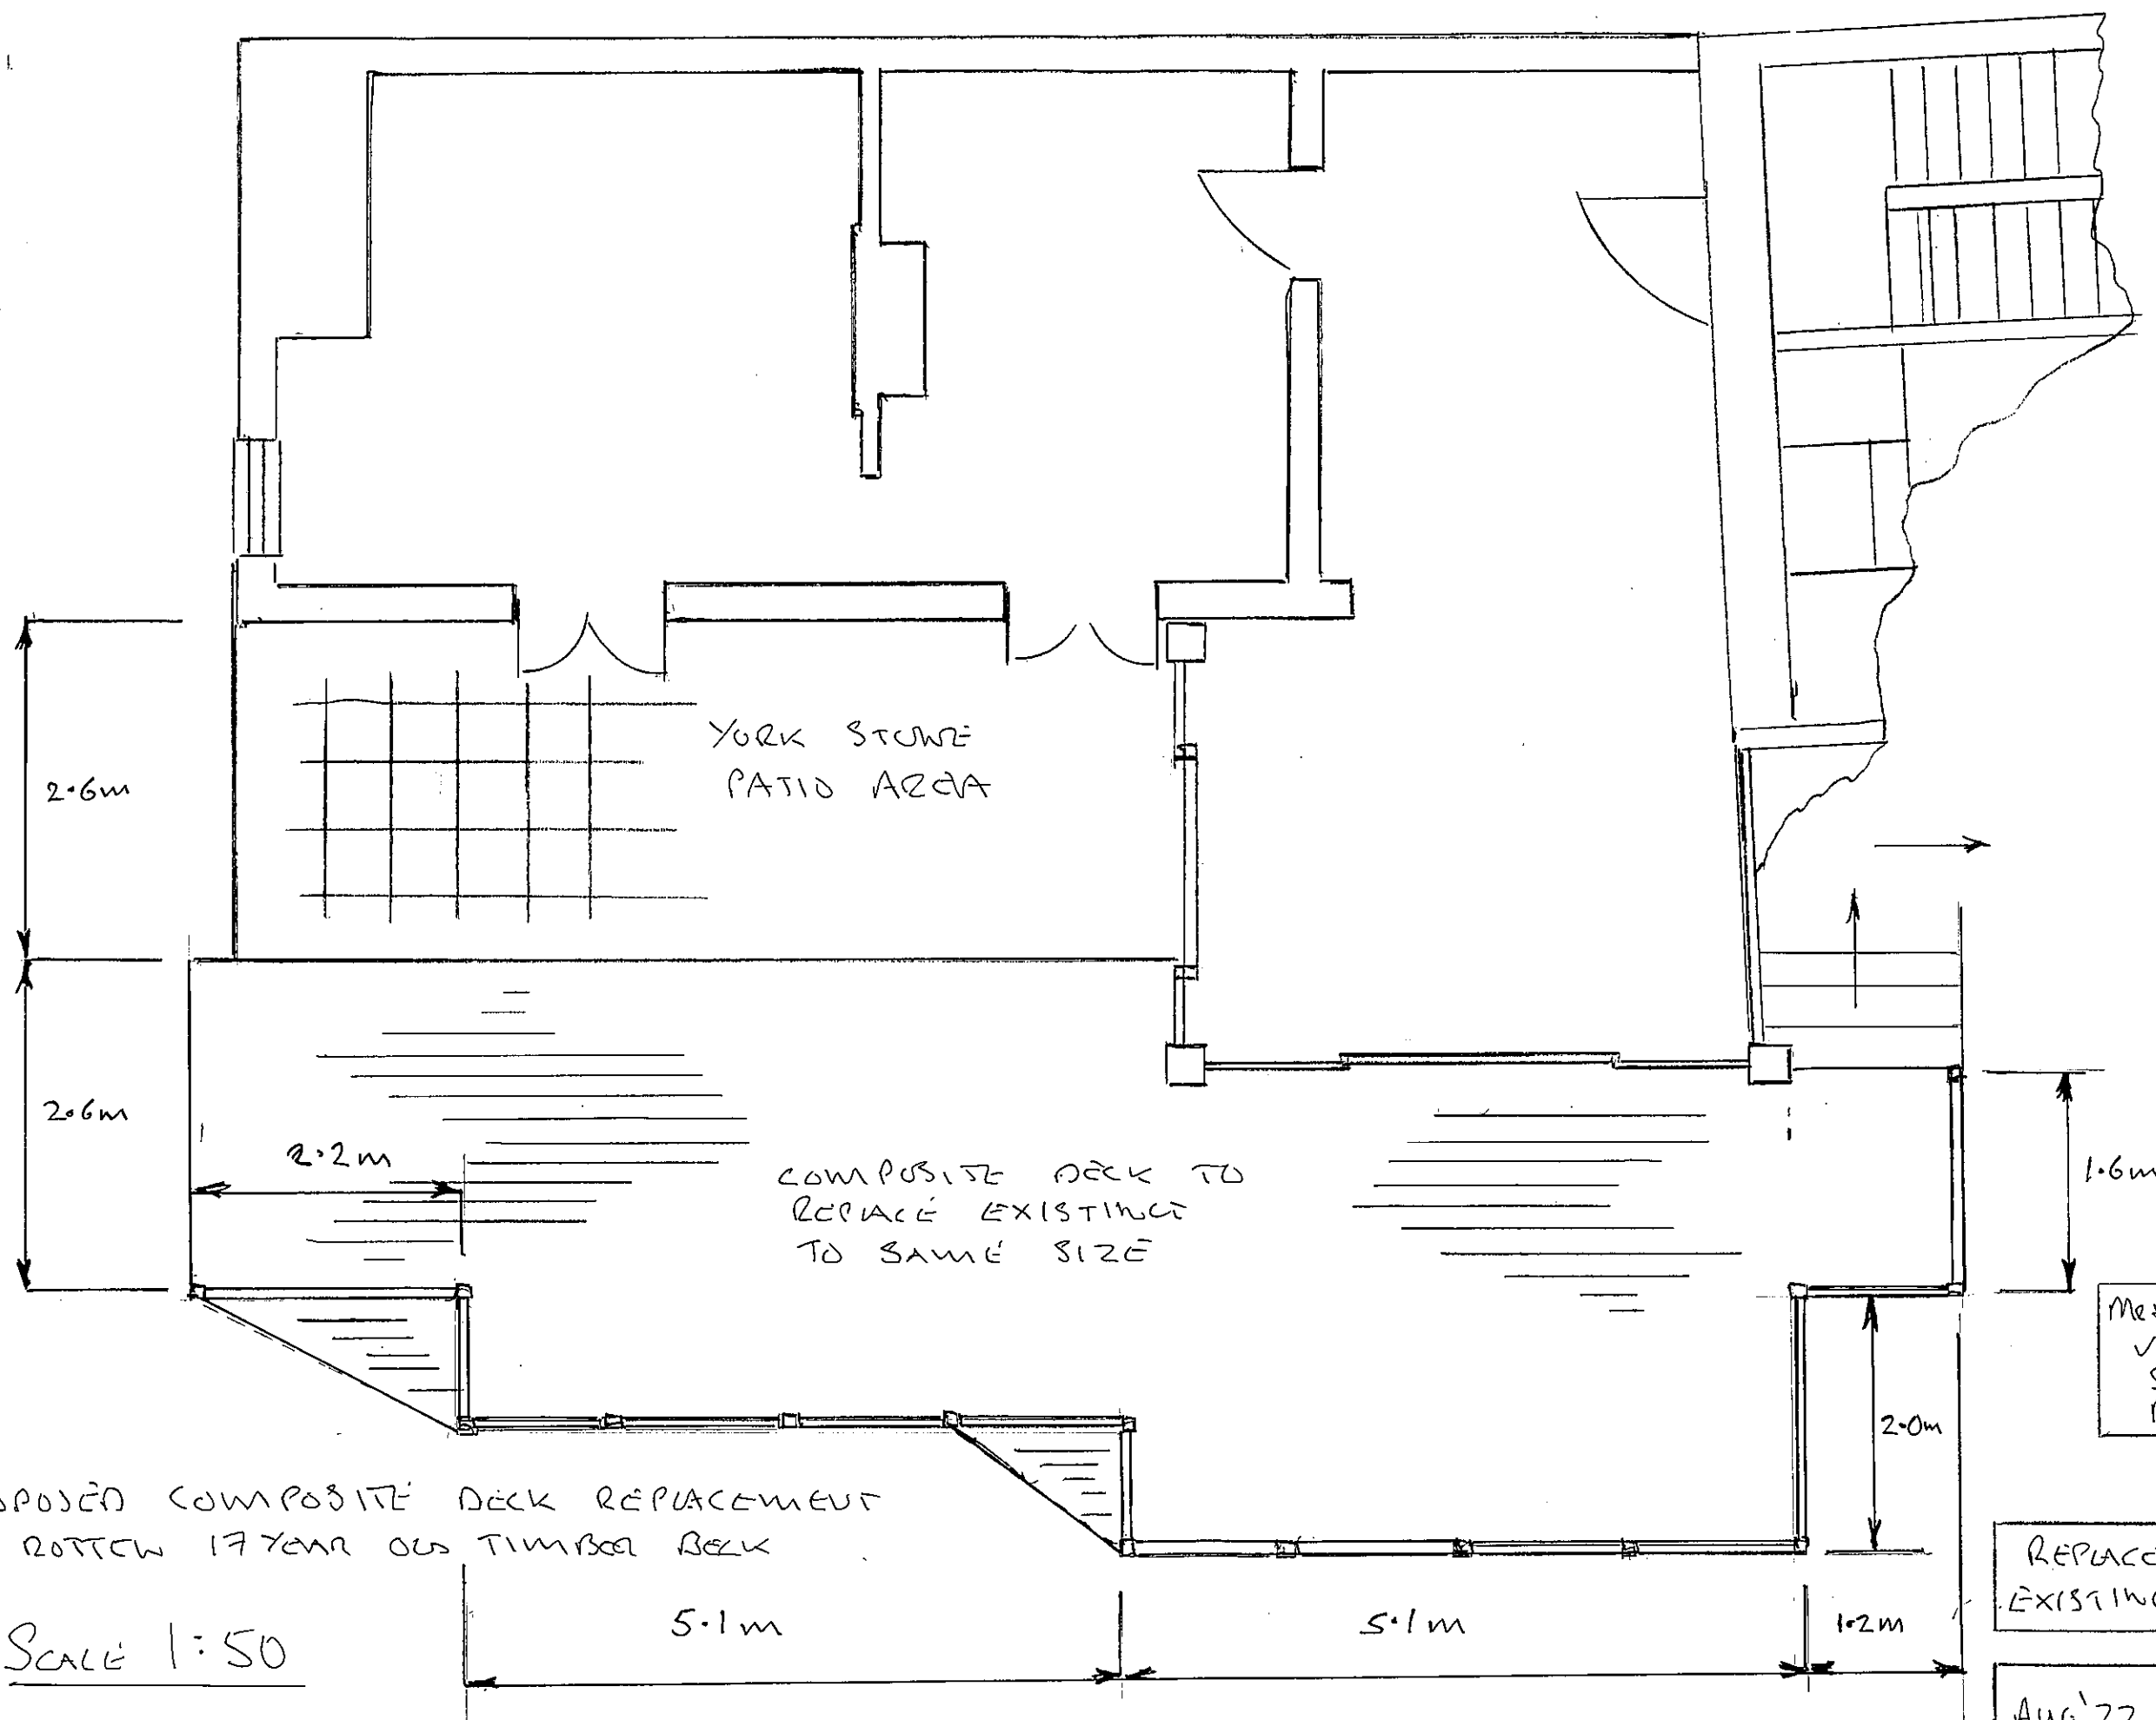

YORK STONE
PATIO AREA

COMPOSITE DECK TO
REPLACE EXISTING
TO SAME SIZE

Mr & Mrs Brown
VINE COTTAGE
STATION HILL
BURSCLOW

REPLACEMENT
EXISTING DECK

AUG '22
SCALE
1:50

PROPOSED COMPOSITE DECK REPLACEMENT
TO REPLACE 17 YEAR OLD TIMBER DECK

SCALE 1:50