




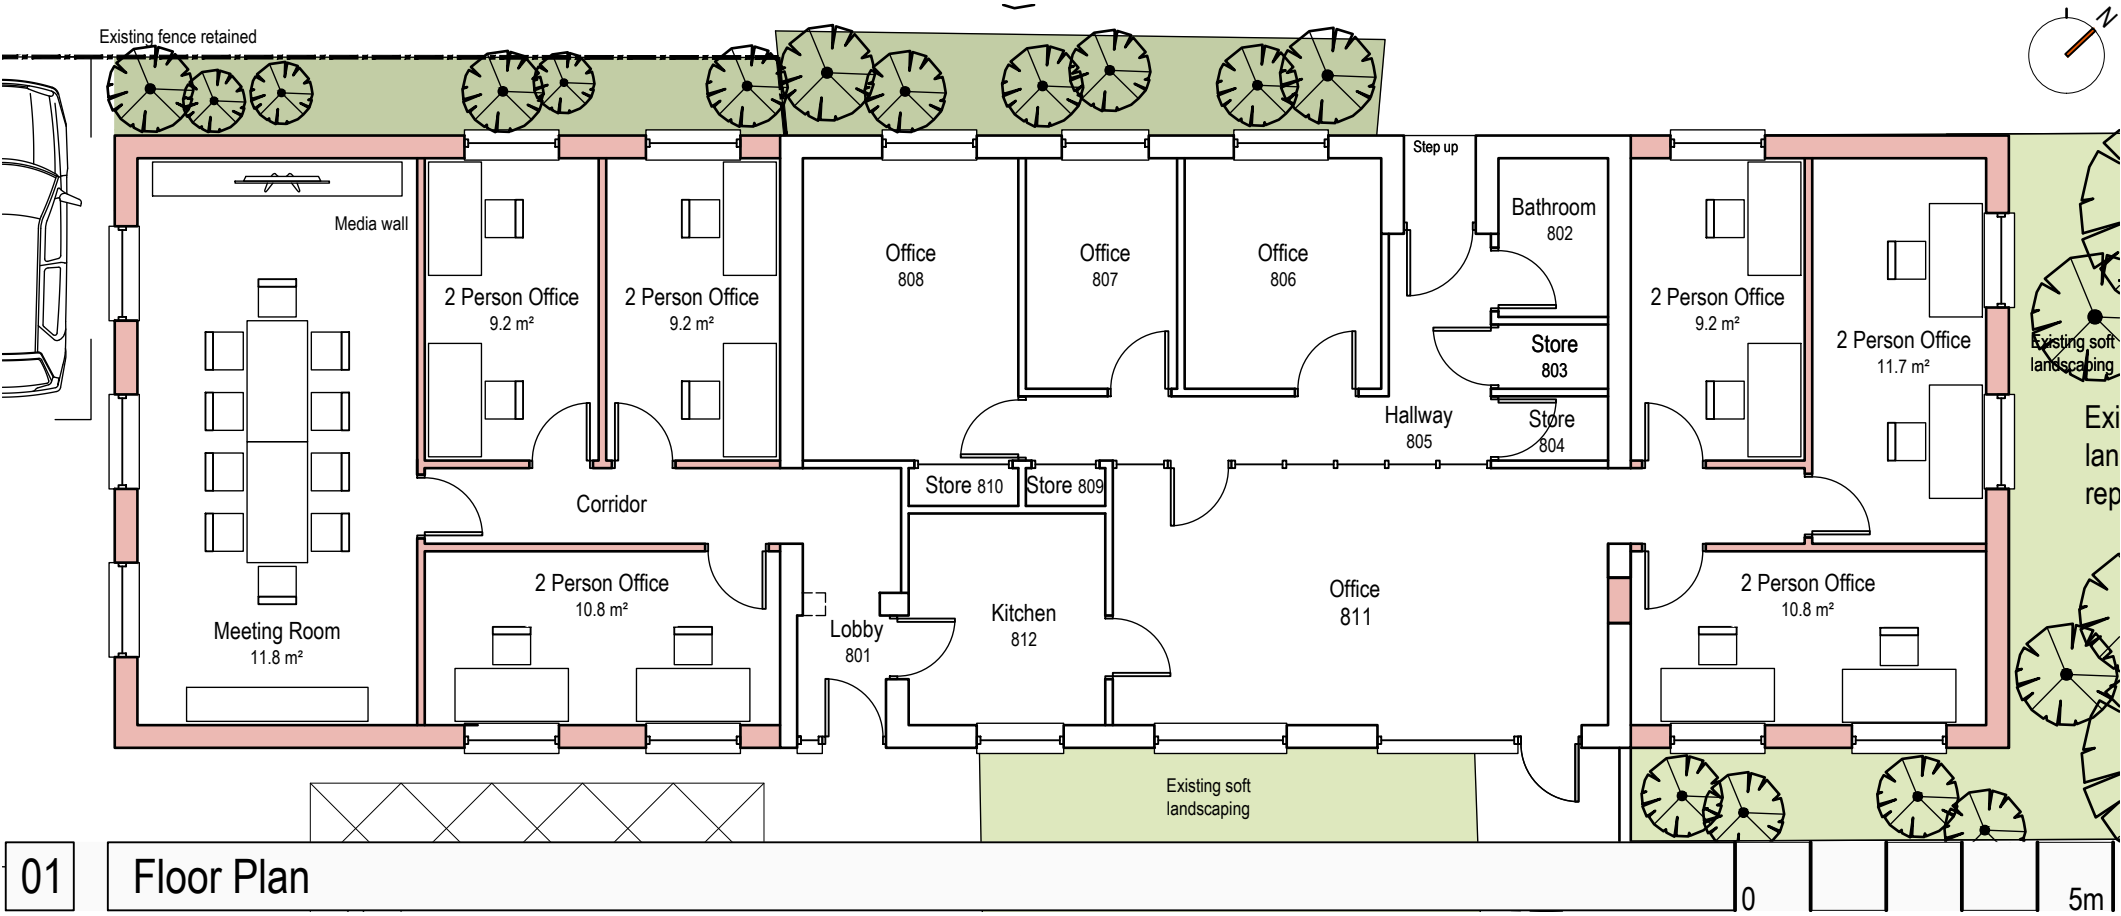


01 Floor Plan

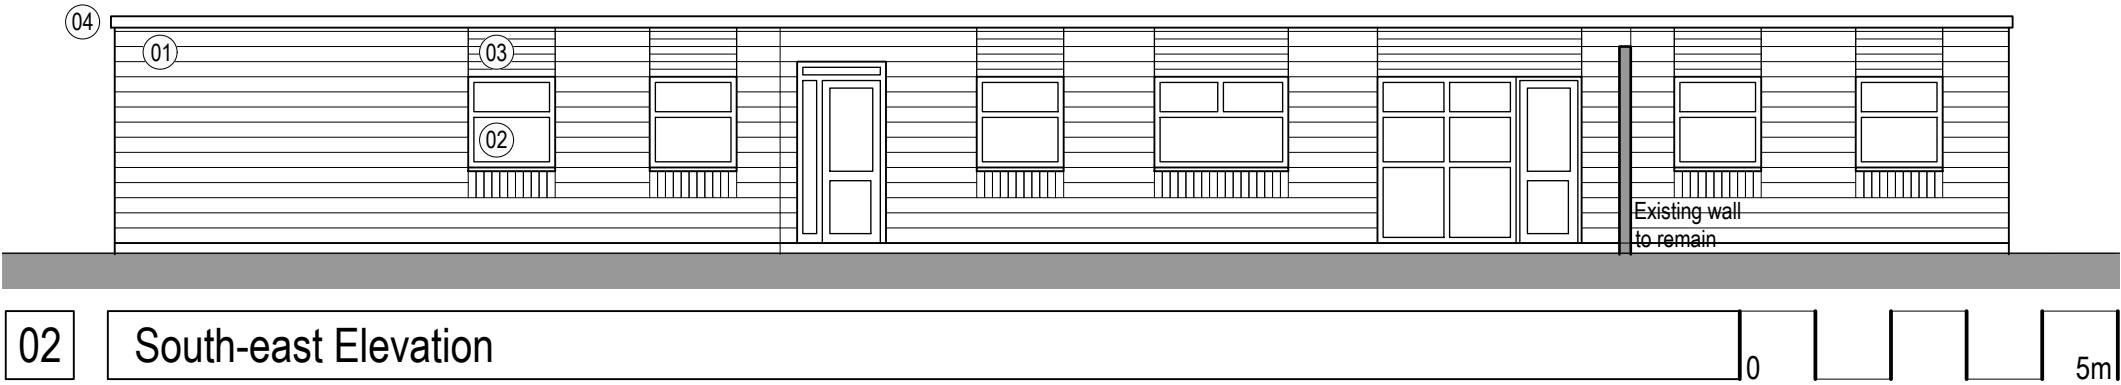


02 South-east Elevation

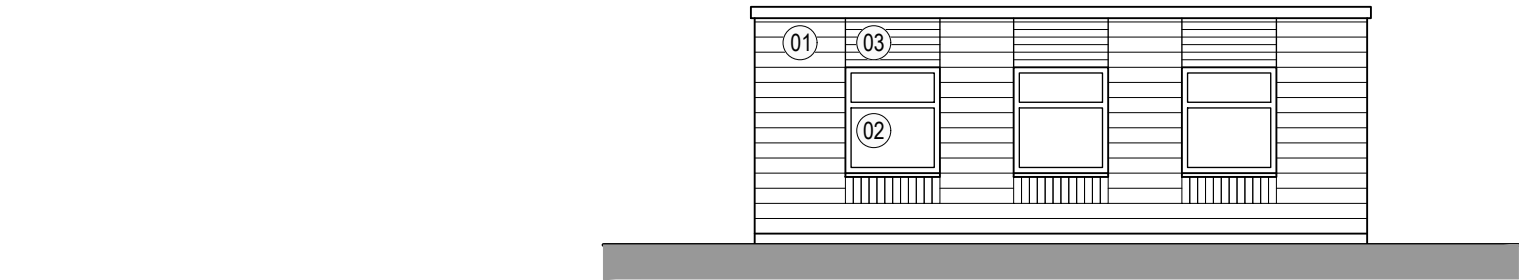

03 South-west Elevation

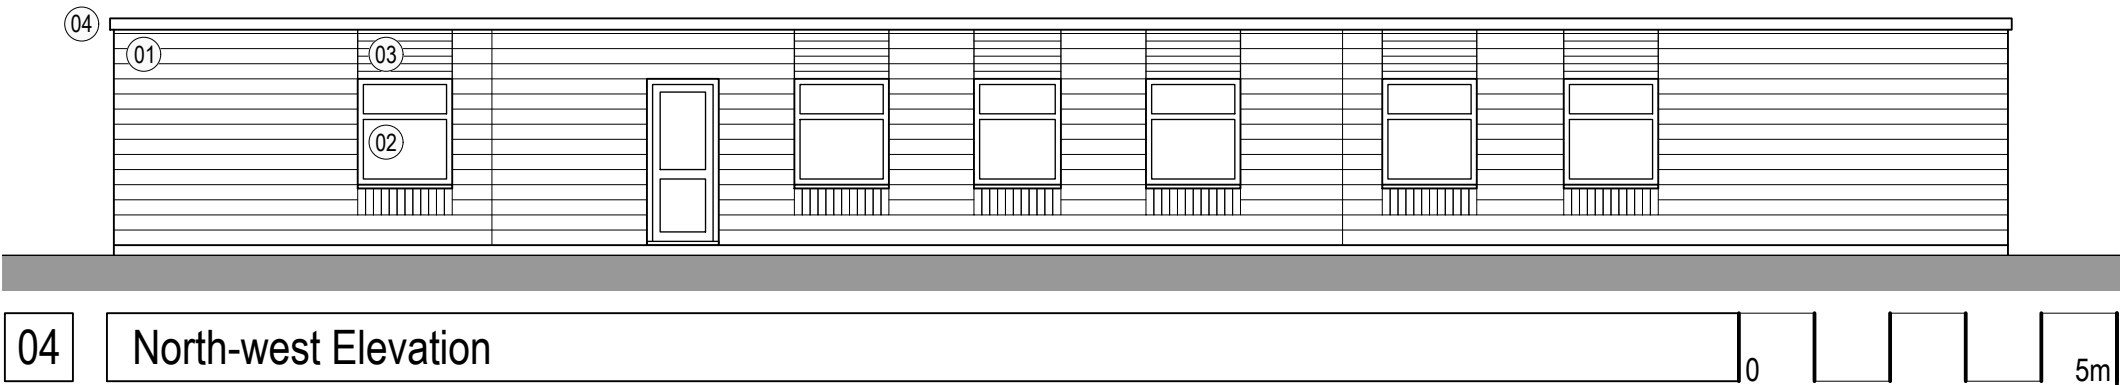

04 North-west Elevation

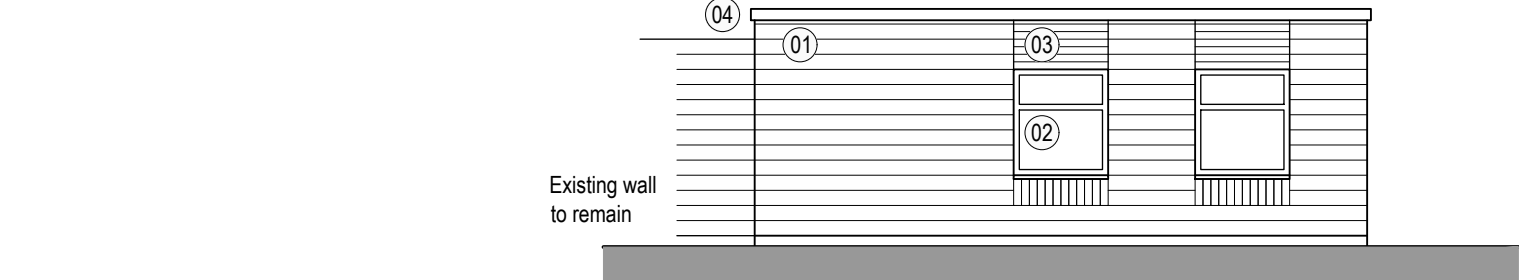

05 North-east Elevation

MATERIALS LEGEND:

- Existing
- Proposed
- 01 Fair faced concrete block  
Colour: Grey to match existing
- 02 uPVC window frames  
Colour: White to match existing
- 03 Timber cladding  
Colour: Stained to match existing
- 04 Flashings  
Colour: Grey to match existing