



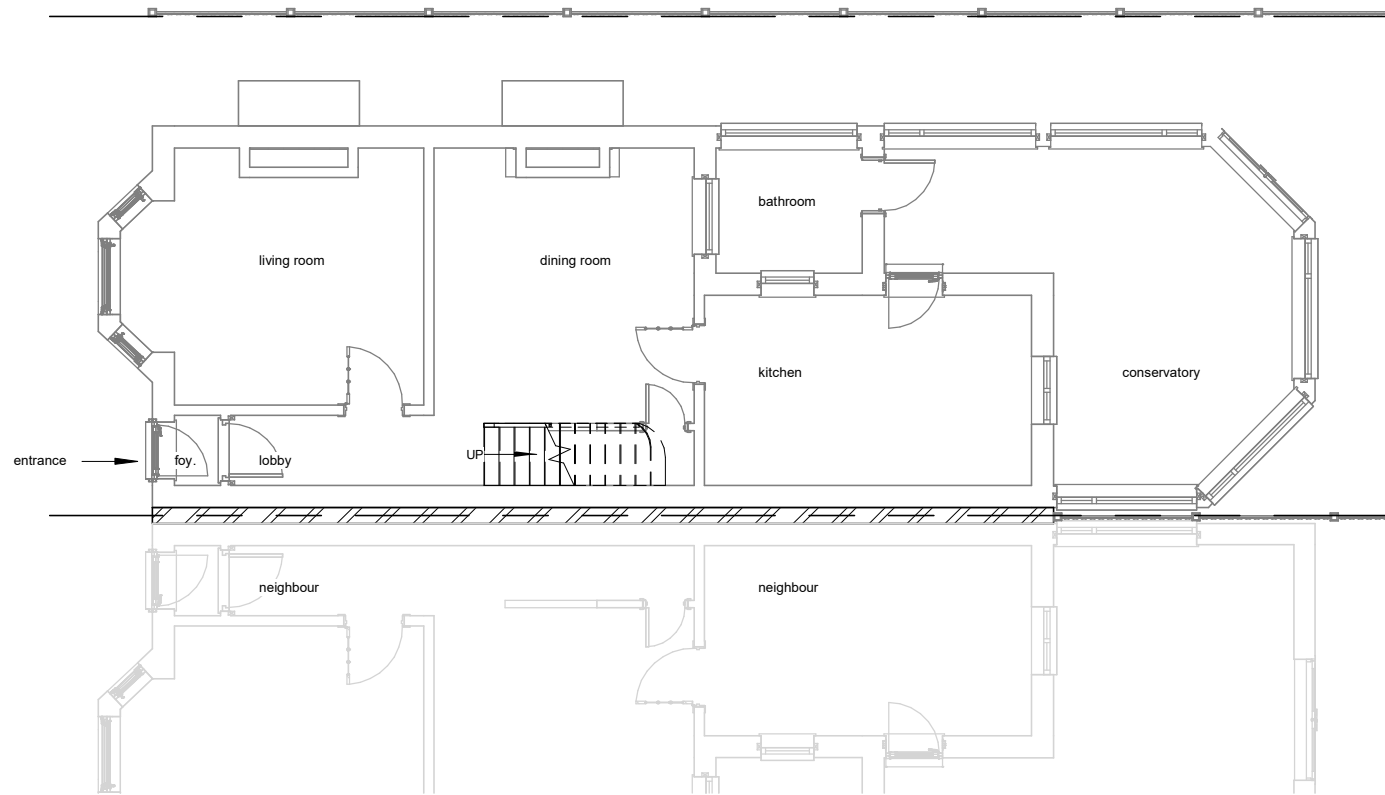

Existing Ground Floor

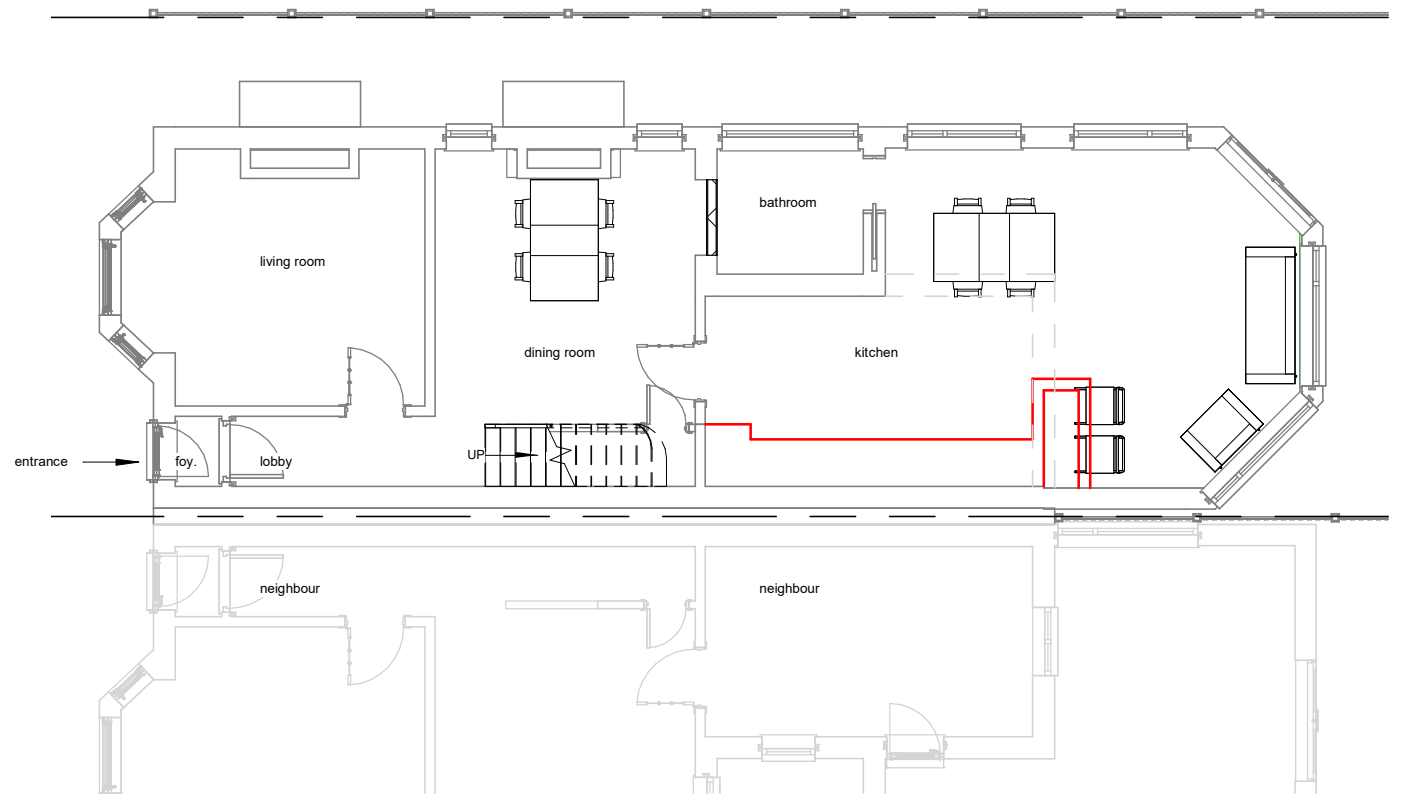

Proposed Ground Floor

1:500		50
1:200		20
1:100		10
1:50		5



All measurement to be checked on site prior to any commenment
(C) Copyright of Parkers Design (Southern) Limited. Any reproduction of these drawings will require written authority from the copyright owner.

Parkers Design Limited - The Studio @ 90, PO9 2PR
www.pexd.co.uk - info@parkersdesign.com - 07776 008822

PROJECT		CLIENT		
48 Consort Road SO50 4JB		Morgan-Harrisskitt		
SHEET	Ground Floor	Date	Issue Date	Scale (@ A3) 1 : 100
		Drawn by SW	DRAWING NUMBER	REV
		Checked by SR	P 1	