



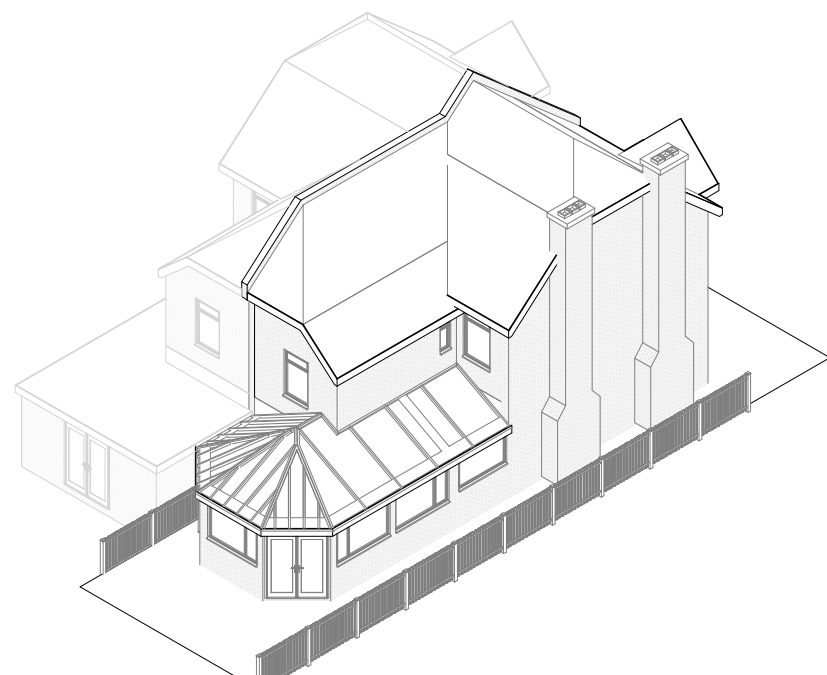

Existing 3D 3

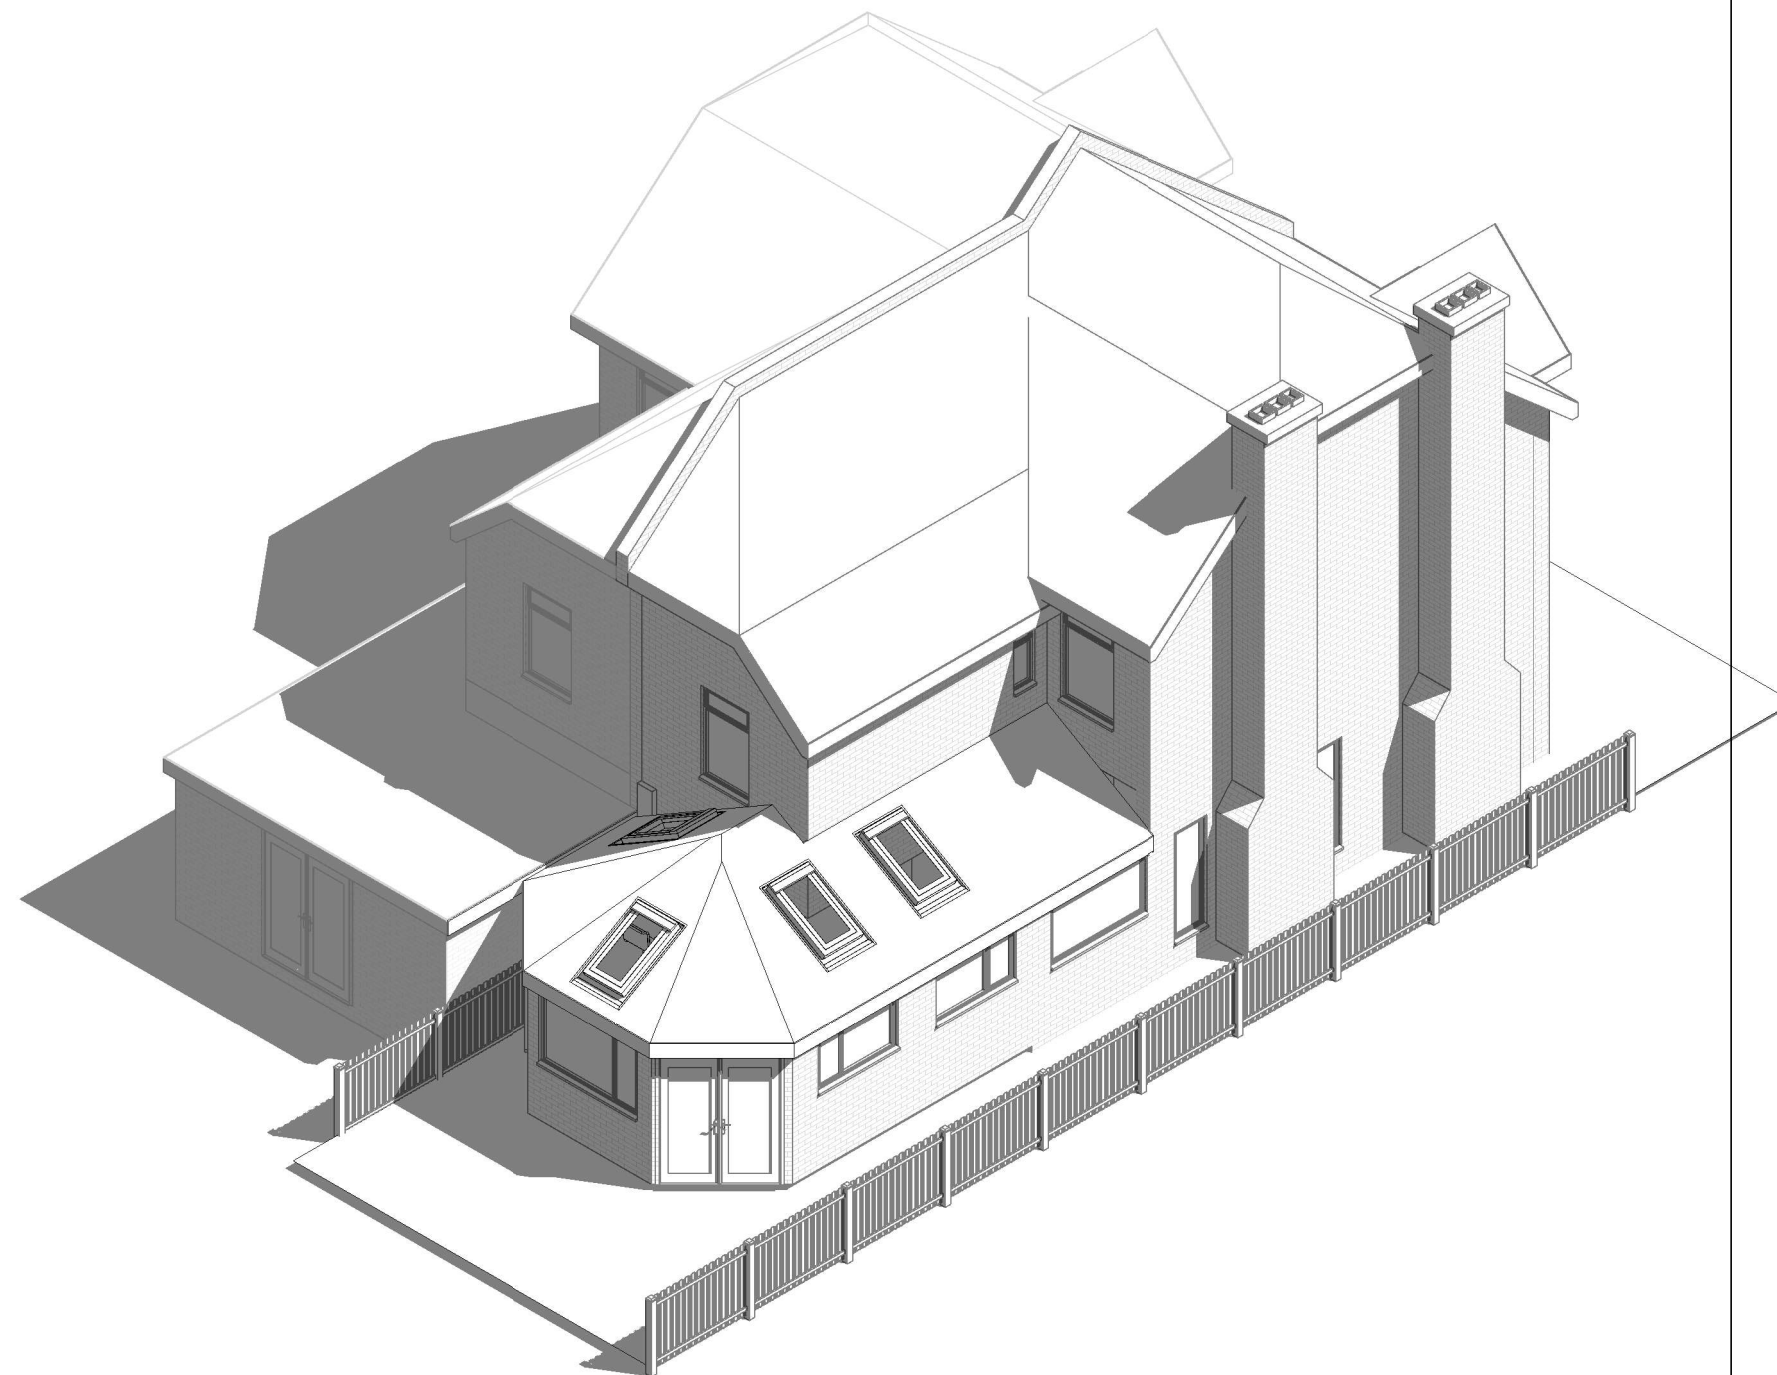

Proposed 3D 3

1:500		50
1:200		20
1:100		10
1:50		5

PROJECT

48 Consort Road SO50 4JB

SHEET

3D 3

CLIENT

Morgan-Harrisskitt

Date

Issue Date

Scale (@ A3)

Drawn by

SW

DRAWING NUMBER

REV

Checked by

SR

P 8