



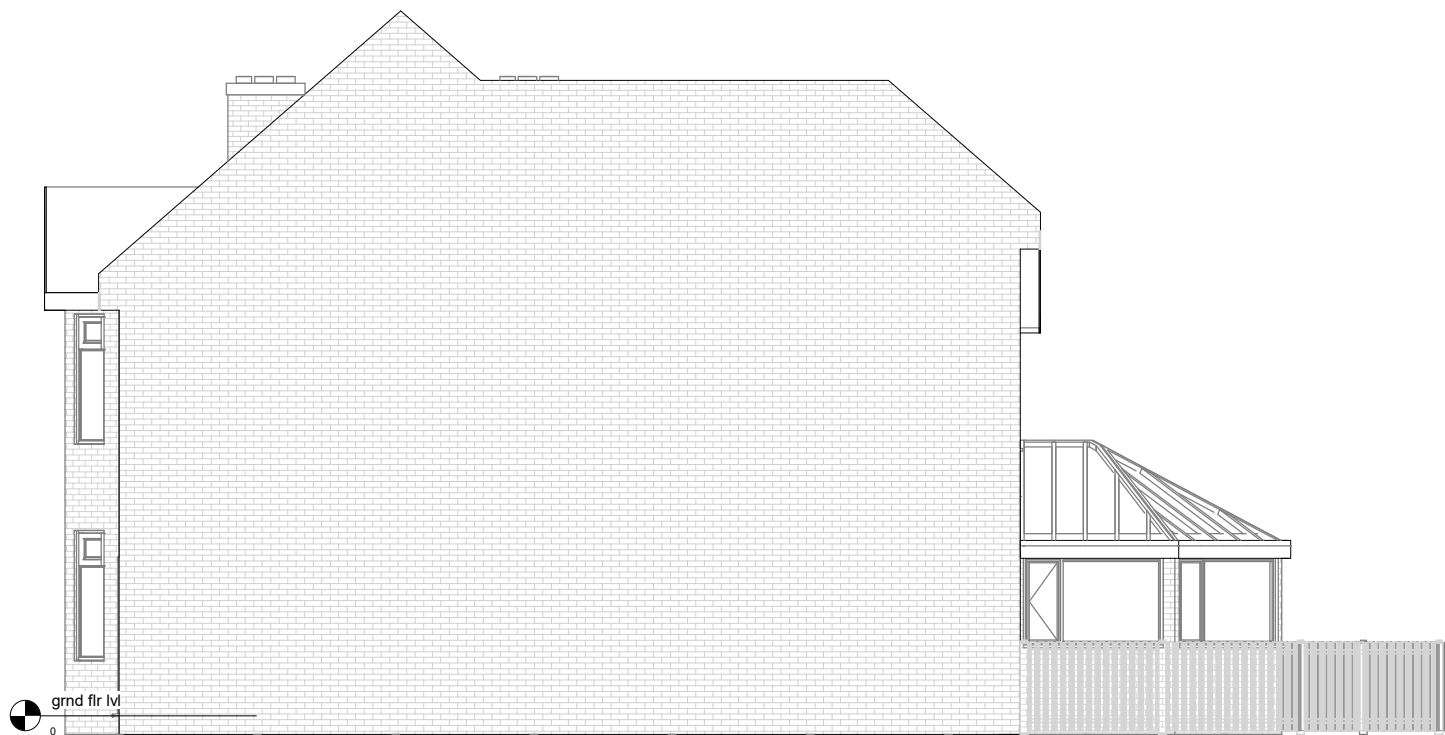

Existing Elevation-Right side

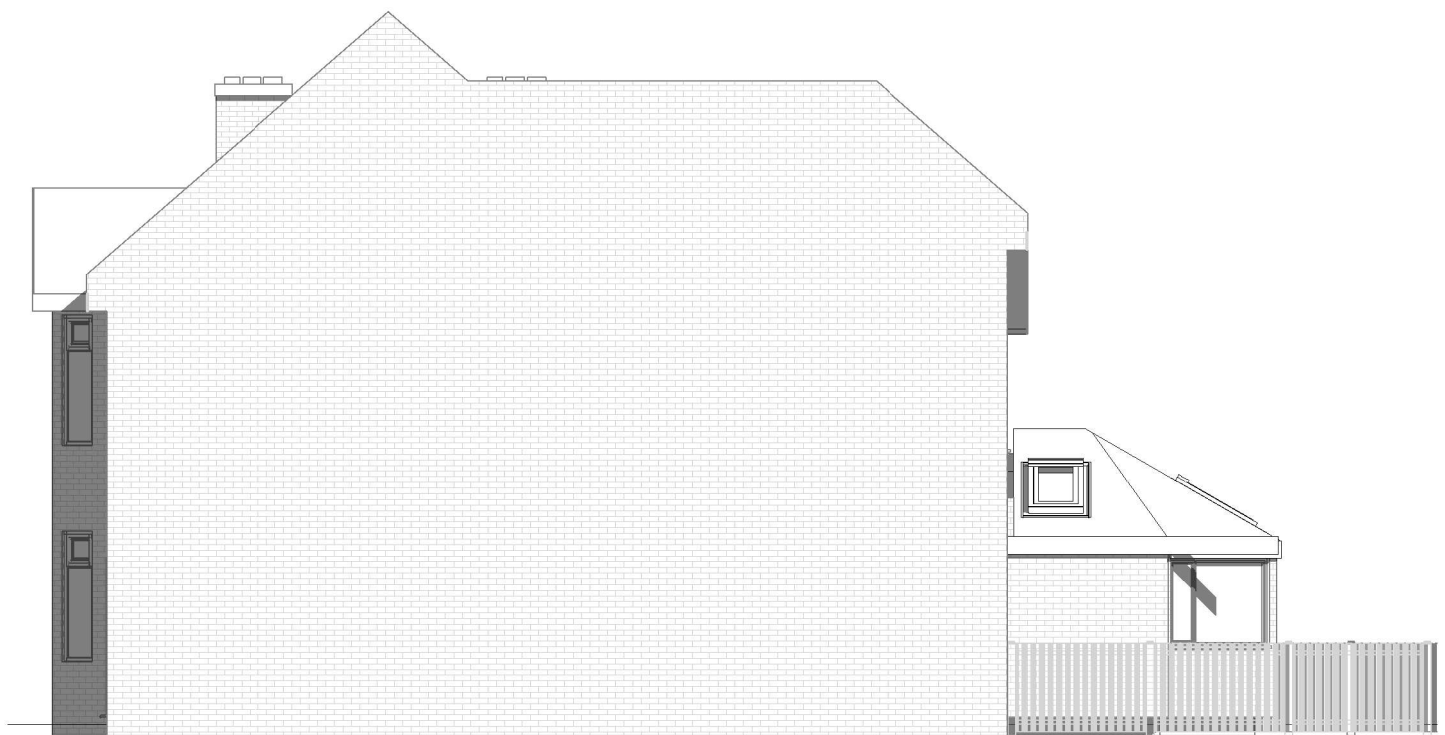

Proposed Elevation-Right side



Existing Elevation-Left side

1:500		50
1:200		20
1:100		10
1:50		5



Proposed Elevation-Left side



All measurement to be checked on site prior to any commenment
(C) Copyright of Parkers Design (Southern) Limited. Any reproduction of these drawings will require written authority from the copyright owner.

Parkers Design Limited - The Studio @ 90, PO9 2PR

www.pexd.co.uk - info@parkersdesign.com - 07776 008822

PROJECT
48 Consort Road SO50 4JB

SHEET
Elevations-Right/Left side

CLIENT
Morgan-Harrisskitt

Date Issue Date Scale (@ A3) 1 : 100

Drawn by	SW	DRAWING NUMBER	REV
Checked by	SR	P 5	