



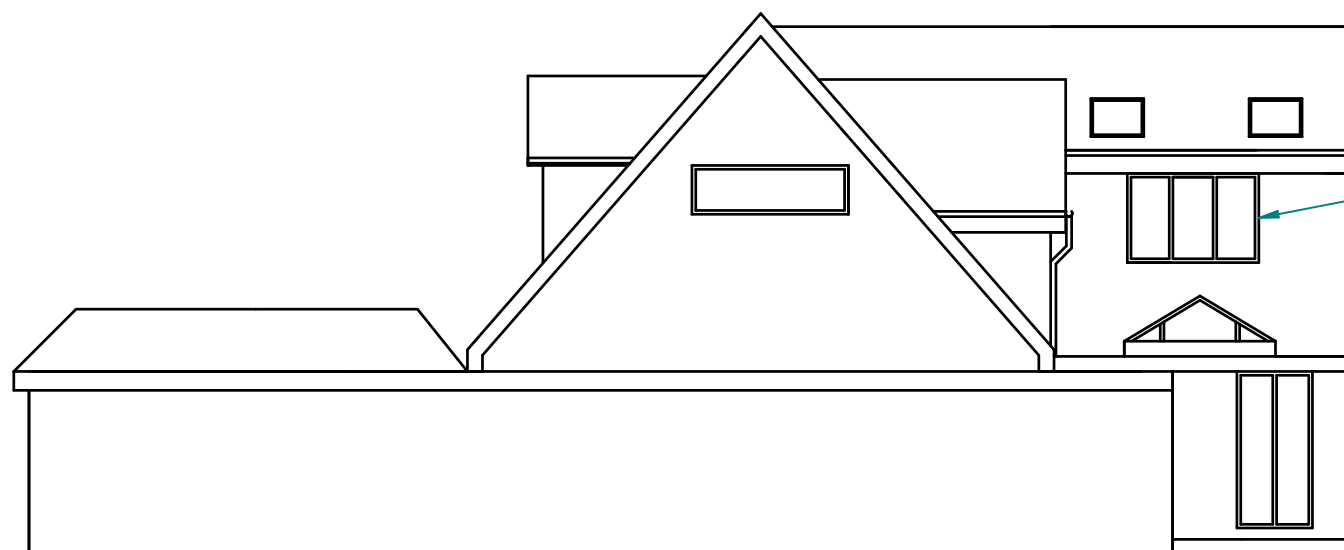


PROPOSED SIDE ELEVATION
(SOUTH WEST FACING)

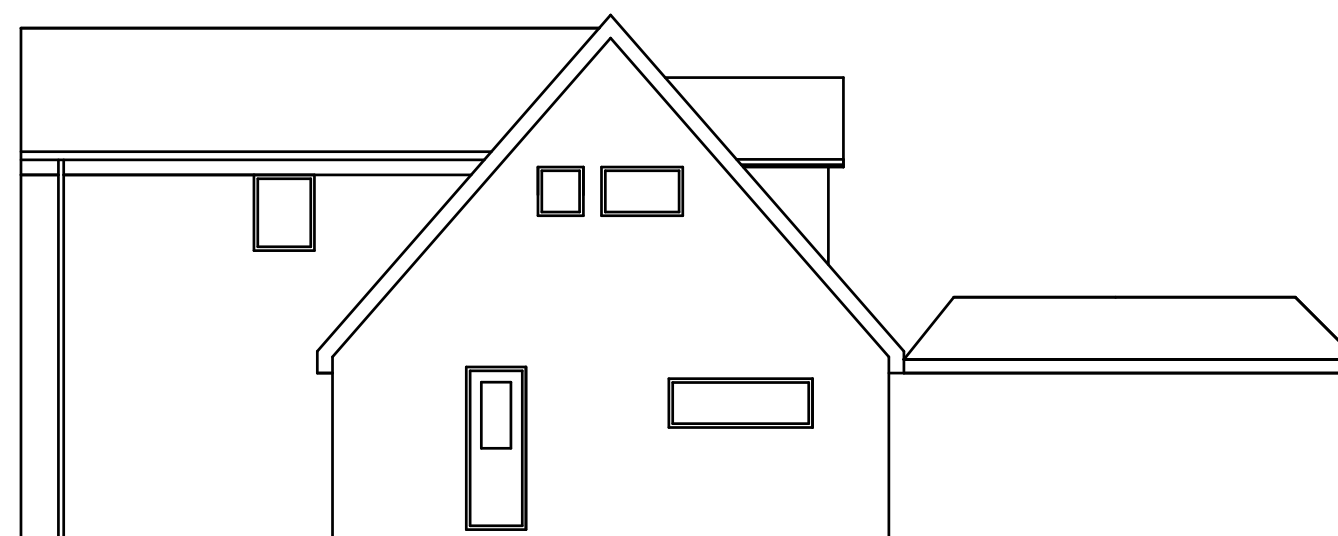

PROPOSED SIDE ELEVATION
(NORTH EAST FACING)

NOTES:

- 1) ALL DRAWINGS SUPPLIED BY DWG PLANS ARE TO BE USED FOR PLANNING PERMISSION PURPOSES ONLY AND NOT TO BE USED FOR BUILDING REGULATION PURPOSES.
 - 2) THE CONTRACTOR, SUB-CONTRACTOR OR SUPPLIER IS TO CHECK ALL RELEVANT DIMENSIONS, LEVELS, EXISTING STRUCTURE AND MATERIALS PRIOR TO COMMENCING THE WORKS.
- © THIS DRAWING IS COPYRIGHT AND MAY NOT BE COPIED, TRACED, ALTERED OR REPRODUCED WITHOUT WRITTEN PERMISSION FROM DWG PLANS.

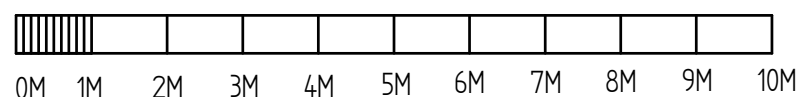

	NAME	DATE
DRAWN	PRB	22/09/2022

UNLESS OTHERWISE SPECIFIED
DIMENSIONS ARE IN MILLIMETERS

DWG PLANS
14 Winstanley Road, Nursling, Southampton, SO16 0TF
Mobile: 07851229345, Email: info@dwgplans.co.uk

TITLE
Proposed Elevations
32 Yardley Road, Southampton

SIZE A3	DWG NO DWG PLANS 00310	REV C
------------	---------------------------	----------

CLIENT: Mr & Mrs Vickery

SCALE: 1:100 @ A3 SHEET 1 of 1