




7 TREETOPS EASTLEIGH SO50 4DL
METRIC SCALE 1 : 100

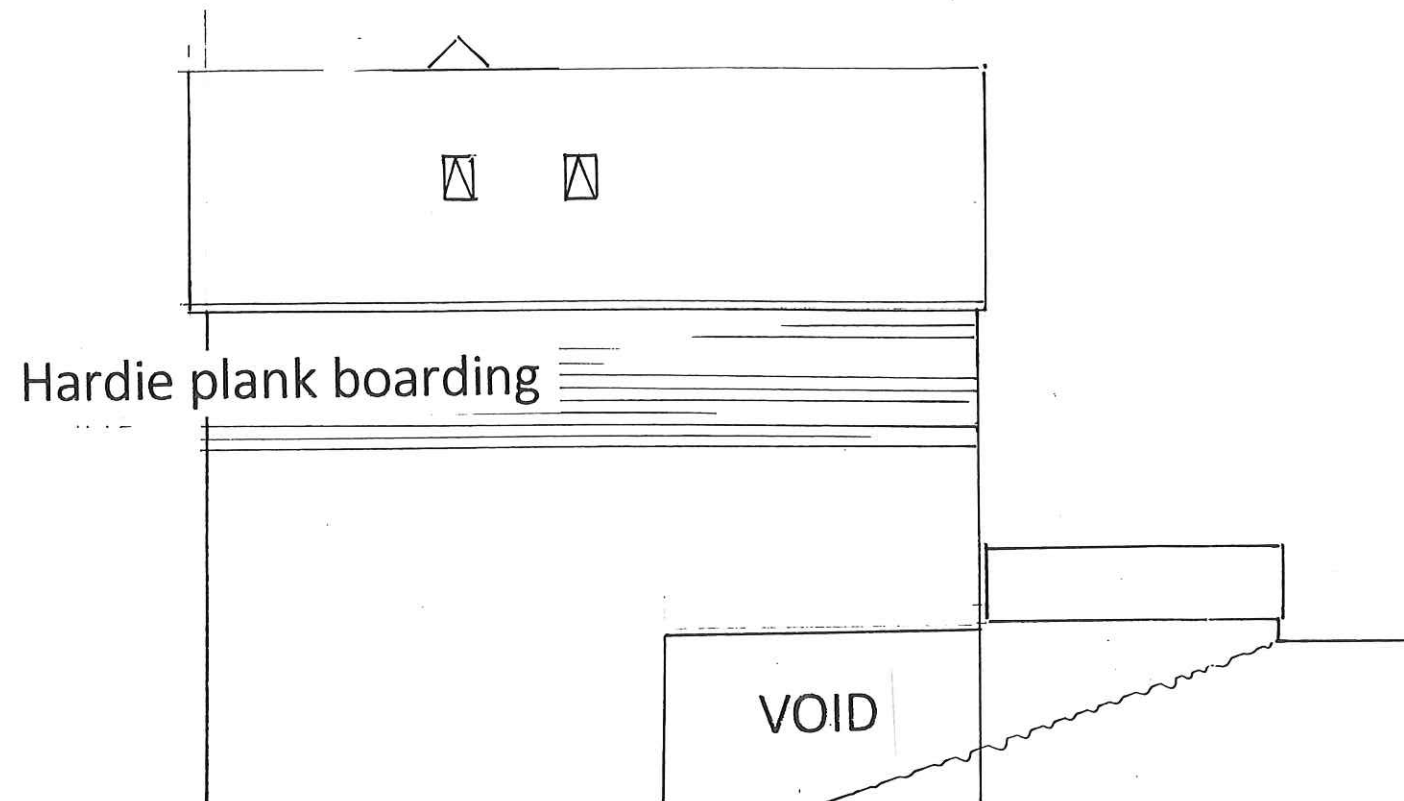


EXISTING NORTHSIDE ELEVATION

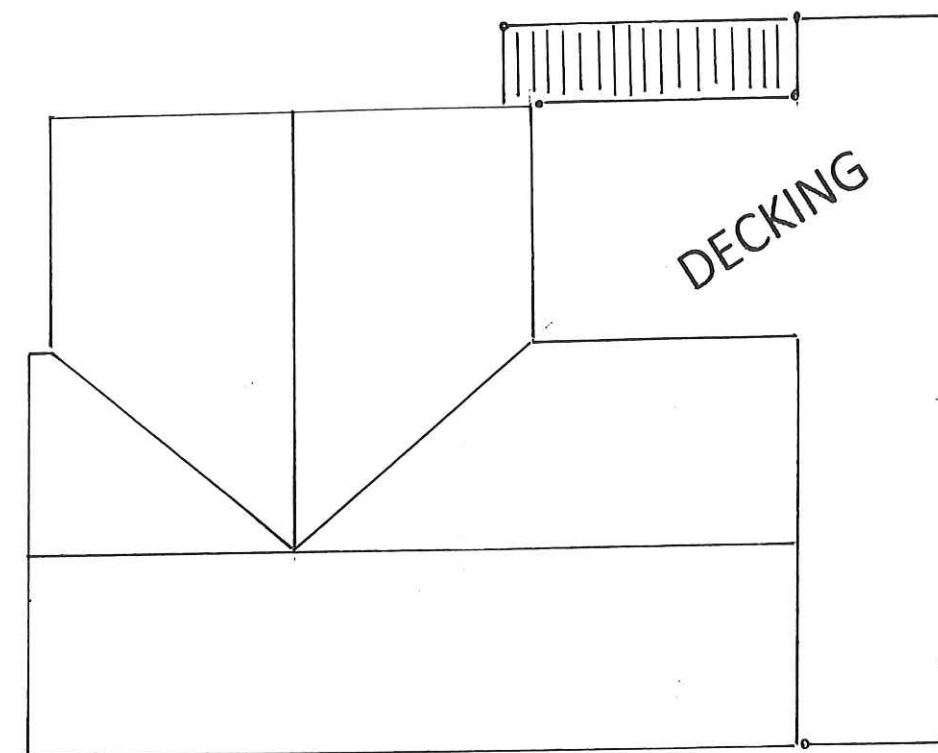

EXISTING ROOF

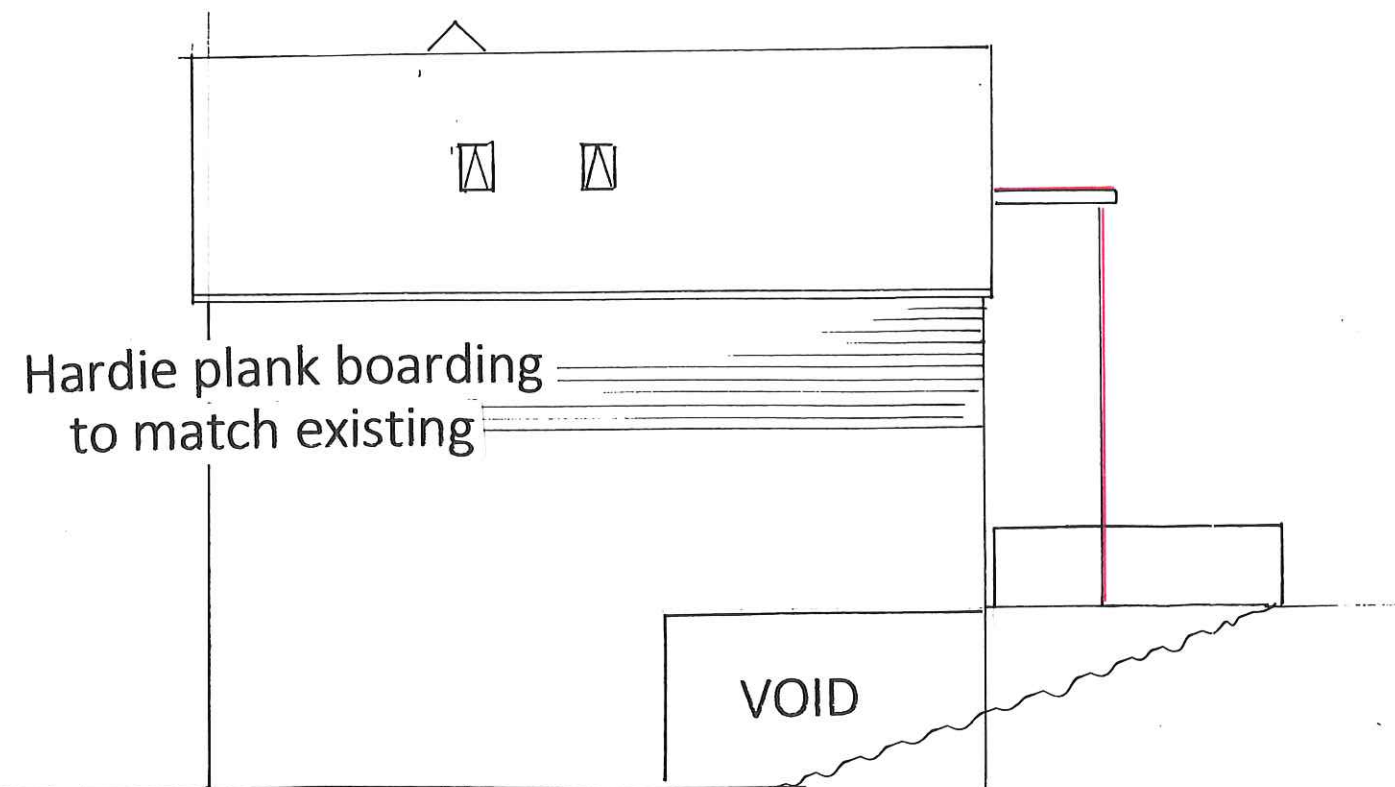

PROPOSED NORTHSIDE ELEVATION

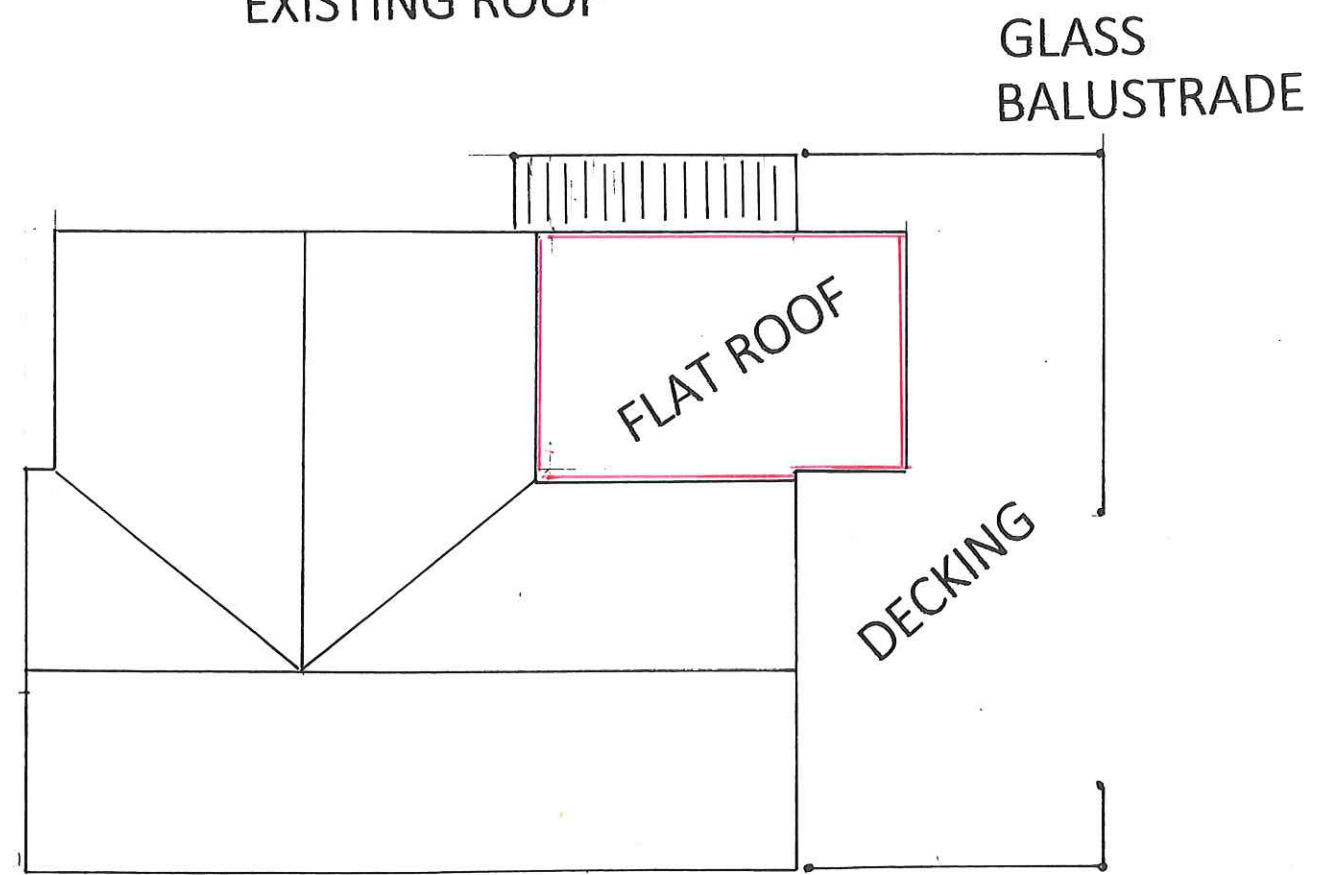

PROPOSED ROOF